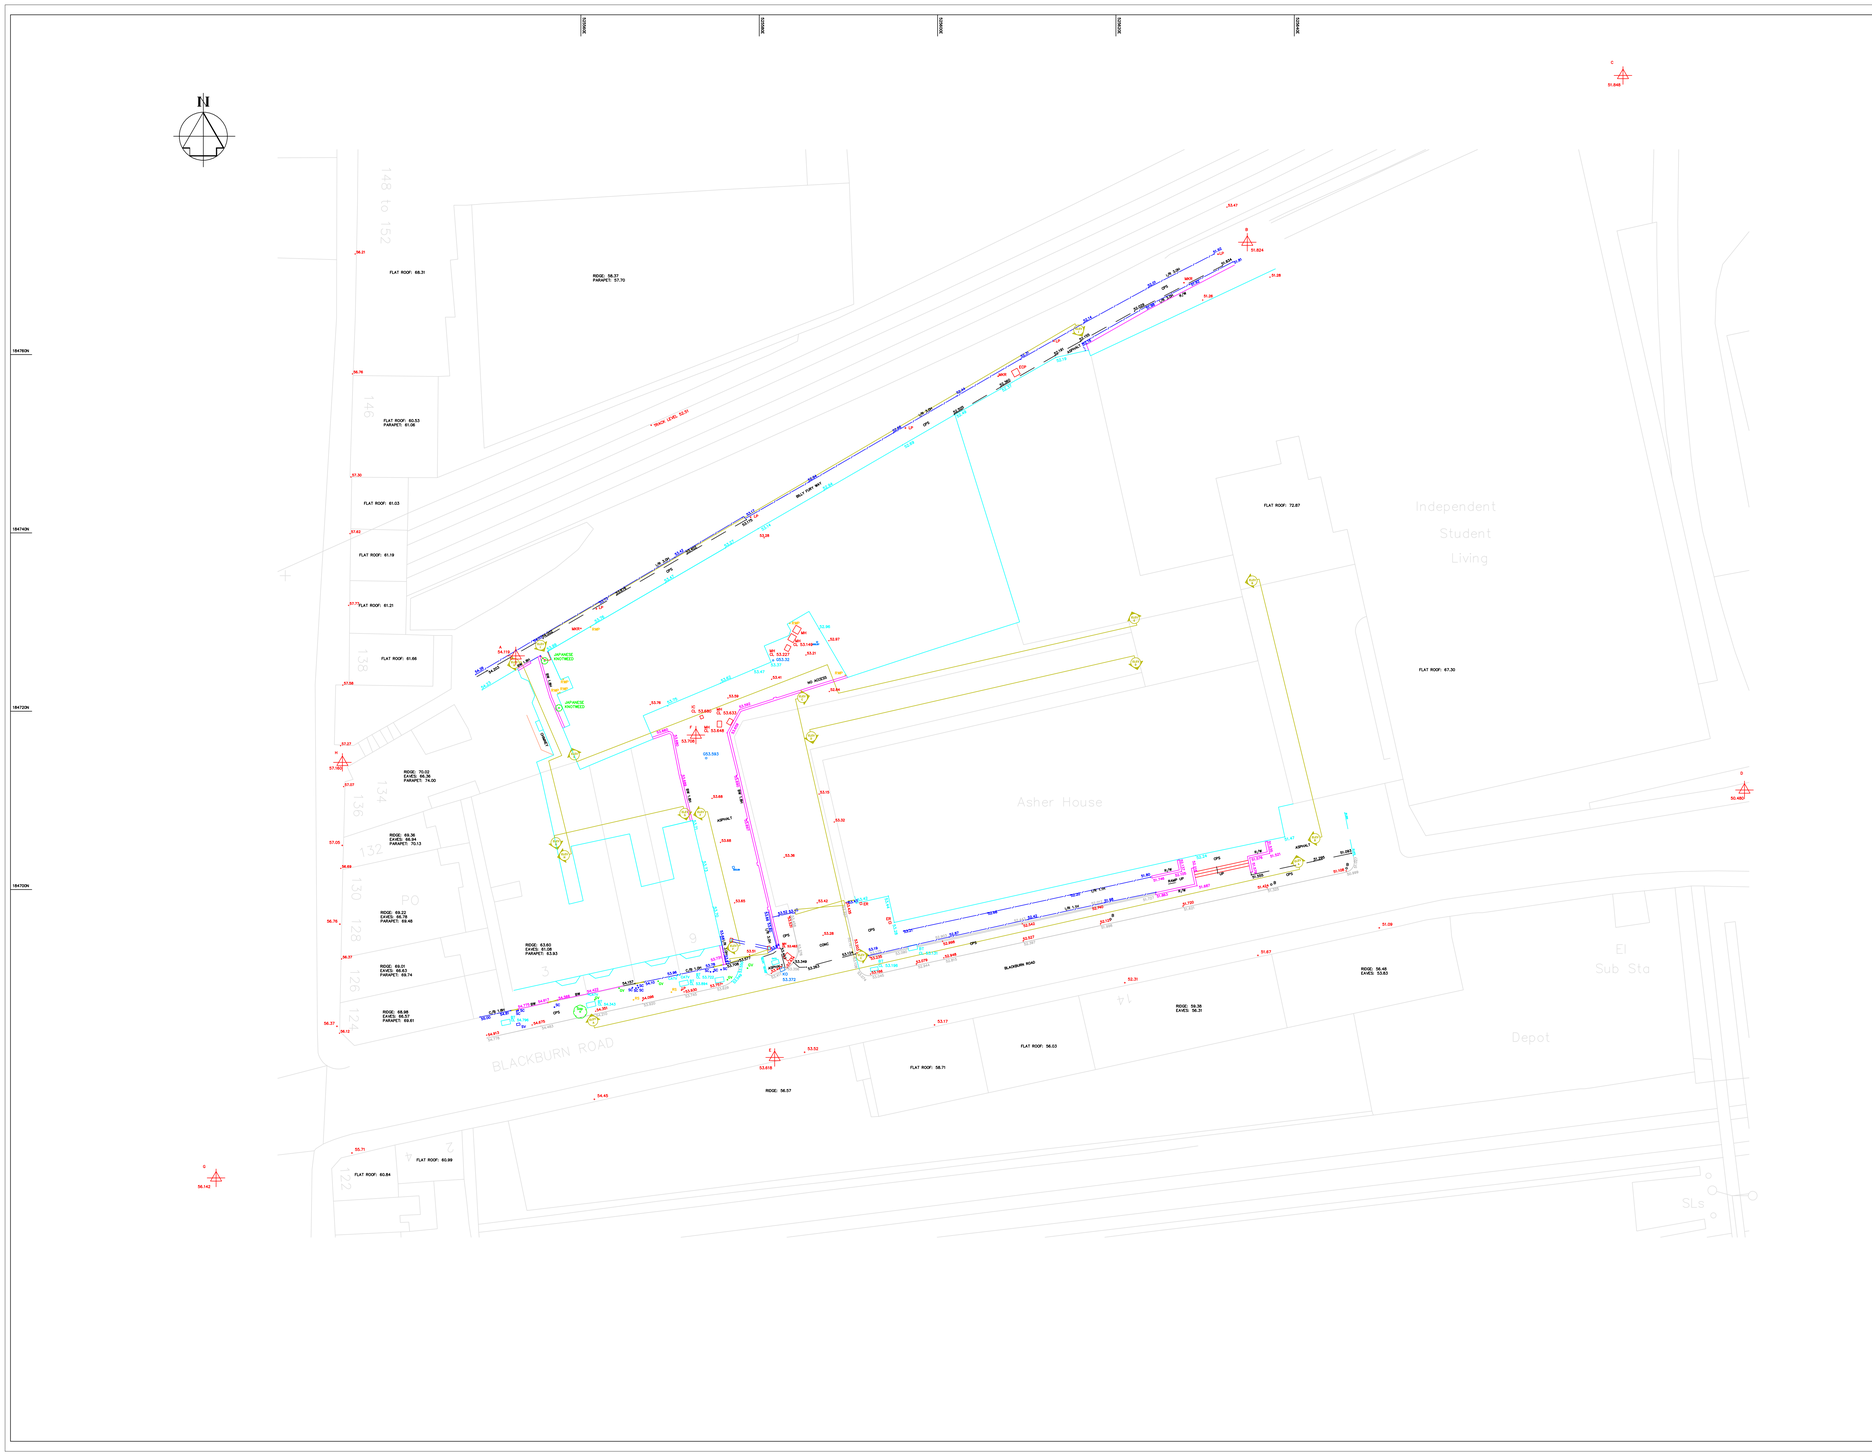

SURVEYED BY:

ENGINEERING LAND & BUILDING SURVEYS
98 MIDDLE STREET
BROCKHAM
SURREY
RH3 7JF

TEL: 01737 844981
FAX: 01737 841540

Job No
B7979

LEGEND

SURVEY STATION

BANKING

HEDGE
FENCE

PROPOSED CELL BOUNDARY

ABBREVIATIONS (WHERE APPLICABLE)

A/C	AIR CONDITIONER		
AH	ARCH HEIGHT	KO	KERB OUTLET
A/V	AIR VALVE	L	LIGHT
B	BOLLARD	LP	LAMP POST
BH	BEAM SOFFIT HEIGHT	MH	MANHOLE
BH	BEAM SOFFIT HEIGHT	MKR	MARKER
BL	BEAM SOFFIT LEVEL	NB	NOTICE BOARD
B/W	BRICK WALL	N/F	NO FURTHER
CH	WINDOW CILL HEIGHT		INFORMATION
CE	CLEARING EYE	O/H	OVERHEAD
		P	POST
(1.90)F	CEILING HEIGHT	PL	PAVEMENT LIGHT
CL	CIRCUIT	PM	PARKING METER
CL	COVER LEVEL	R	ROOF
CM	CABLE MARKER	(R)	FROM RECORDS
CONC	CONCRETE	R/G	ROAD GULLY
CP	CATCH PIT	R.S.	ROAD SIGN
CPS	CONC PAVING SLABS	R.S.J.	ROLLED STEEL JOIST
D	DEPTH	R/W	RETAINING WALL
DH	DOOR HEIGHT	RWP	RAIN WATER PIPE
DP	DOWN PIPE	S	STEP
E	EARTHING POINT	S.C.	STOP COCK
ECP	ELEC CABLE/PIT	SKL	SKYLIGHT
EJB	ELEC JUNCTION BOX	SL	SUMP LEVEL
EP	ELECTRICITY POLE	SP	SPRING POINT
F	FENCE	SPH	SPRING POINT HEIGHT
FB	FLOWER BED	T/C	TELEPHONE IC
F.H	FIRE HYDRANT	T.JB	TEL. JUNCTION BOX
F.G	FEEDS INTO GROUND	TL	THRESHOLD LEVEL
FL	FLOOR LEVEL	TP	TELEPHONE POLE
G	GRID / GULLY	T.P.	TRIAL PIT
GV	GAS VALVE	U/TL	UNABLE TO LIFT
H	WINDOW HEAD HEIGHT	U/T	UNABLE TO TRACE
	HEDGE	V	VENT PIPE
H/B	HAND BASIN	W	WALL
H/D	HEATING DUCT	W/C	WATER CLOSET
I/C	INSPECTION COVER	WM	WATER METER
I.L	INVERT LEVEL		

FENCE TYPES AND DETAILS

B/W	BARBED WIRE
C/B	CLOSE BOARDED
C/I	CORRUGATED IRON
C/L	CHAIN LINK
C/P	CHESTNUT PALING
H/R	HAND RAIL
I/R	IRON RAILINGS
O/B	OPEN BOARDED
P/B	PICKET BOARD
P/W	POST & WIRE
S/W	SHEEP WIRE
W/M	WIRE MESH

NOTES

DATUM USED: NEWLYN

LEVELS FROM GPS OBSERVATIONS

THIS SURVEY DATA HAS BEEN PREPARED FOR THE CLIENT DETAILED BELOW TO AN AGREED SPECIFICATION. UNLESS OTHERWISE AGREED IN WRITING THE LIABILITY OF ENGINEERING LAND & BUILDING SURVEYS IS LIMITED TO THE CLIENT OR HIS APPOINTED AGENT AND DOES NOT EXTEND TO USE BEYOND THE LIMITATIONS OF THE SPECIFICATION.

REV. SUFFIX	DATE	INITIAL	REVISION DETAILS

HORDEN CHERRY LEE ARCHITECTS
36–38 BERKELEY SQUARE
LONDON
W1J 5AE

JOB TITLE
11 BLACKBURN ROAD
WEST HAMPSTEAD
LONDON NW6 1RZ

DRAWING TITLE
TOPOGRAPHICAL SURVEY

JOB No.		DRAWING No.	
SHEET SIZE A0		REVISION SUFFIX 0	
SCALE 1:100	DATE OCT 2014	DRAWN MDH	CHECKED PRC