


REVISIONS

P01 FIRST ISSUE

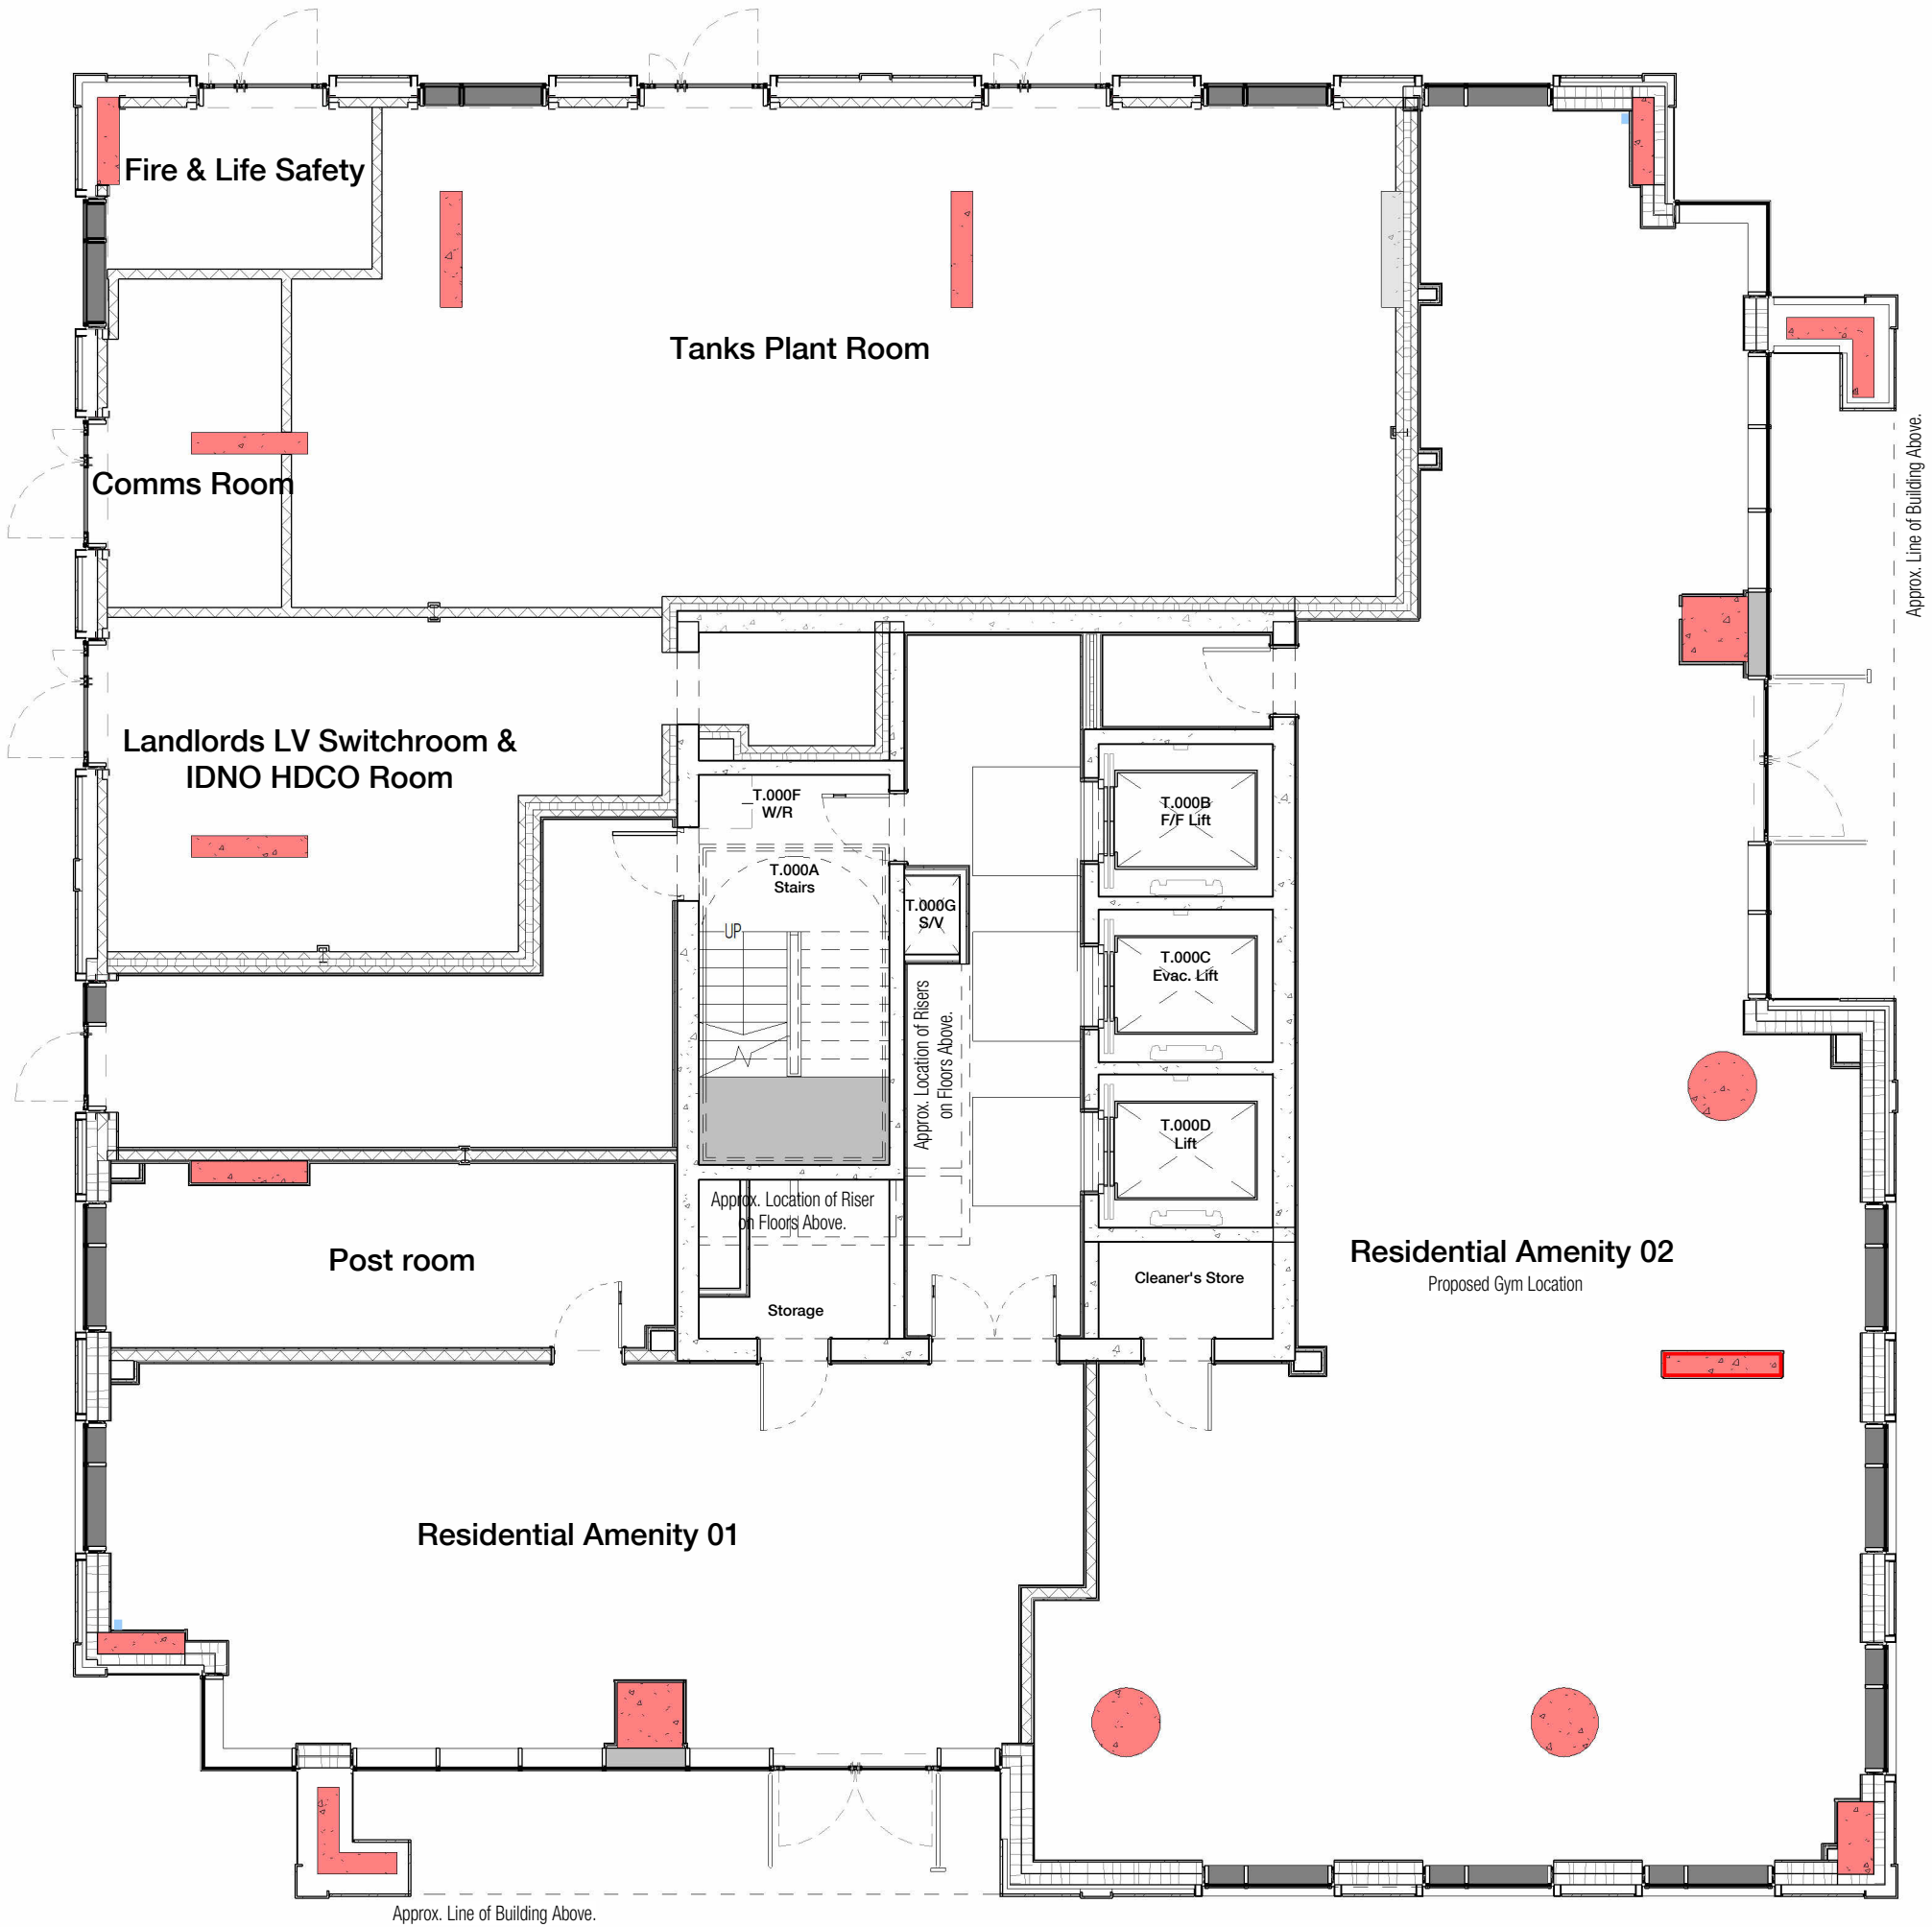

Proposed Ground Floor Plan - G.A.

1 : 100

Note: This is a colour drawing, in order to ensure
any subsequent reproduction is viewed correctly it
is to be re-printed in full colour



NORTH



dla
ARCHITECTURE

55 St Pauls Street | Leeds | LS1 2TE
0113 887 3100
www.dla-architecture.co.uk

PROJECT

**SKY GARDENS,
159 WATER LANE, LEEDS**

TITLE

**G.A PLAN
GROUND FLOOR +28.900m**

SCALE		DATE	
1 : 100 @ A2		18/06/26	
DLA REF	DRAWN	REVIEWED	
2022-021	EE	CC	
PROJECT	ORIGIN'R	ZONE	LEVEL TYPE ROLE NUMBER
211	DLA	B1	00 DR A 20470
PURPOSE FOR ISSUE		REVISION	
PLANNING		P01	