P005: A.B.C

THIRD FLOOR

SAMPLE TEST FITS

A

ALTERNATIVE OPTIONS:

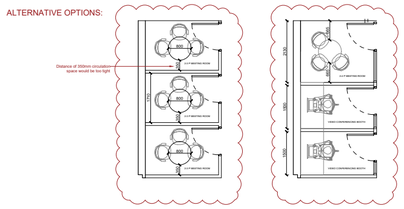

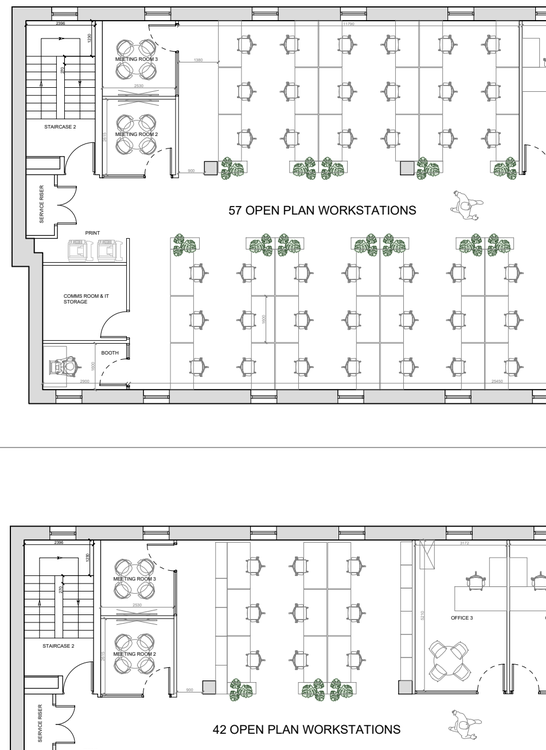

B

ALTERNATIVE OPTIONS:

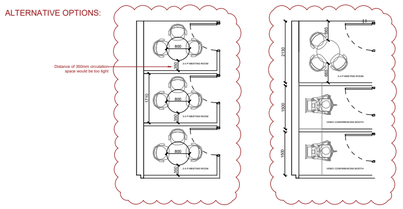

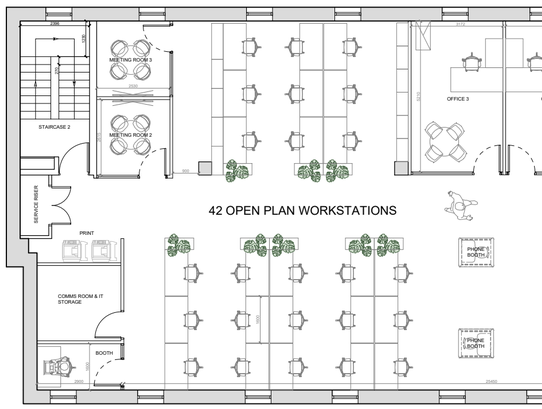

C

Notes:

THE BUILDING CONSULTANCY

PROJECT CONSULTANCY · BUILDING CONSULTANCY · DESIGN CONSULTANCY · COST CONSULTANCY · M&E CONSULTANCY · BER CONSULTANCY

23 FREDERICK STREET SOUTH, DUBLIN 2, IRELAND
thebuildingconsultancy.ie
T: +353 1 6341000

Client: NEW IRELAND ASSURANCE COMPANY PLC	Dwg No: P005		
Project: FREDERICK HOUSE, FREDERICK ST SOUTH, DUBLIN 2.	Status: PRELIMINARY		
Title: SAMPLE THIRD FLOOR TEST FIT	Scale: 1:150 @ A2	Date: 05 MAR 2026	
Project Number: 23228	Drawn: MM	Checked: KOD	

All dimensions are in millimetres unless otherwise stated. Dimensions to be verified on site. Do not scale. Copyright of The Building Consultancy. All rights reserved. Drawing not to be reproduced without permission.