




LOCATION PLAN
SCALE 1:1250

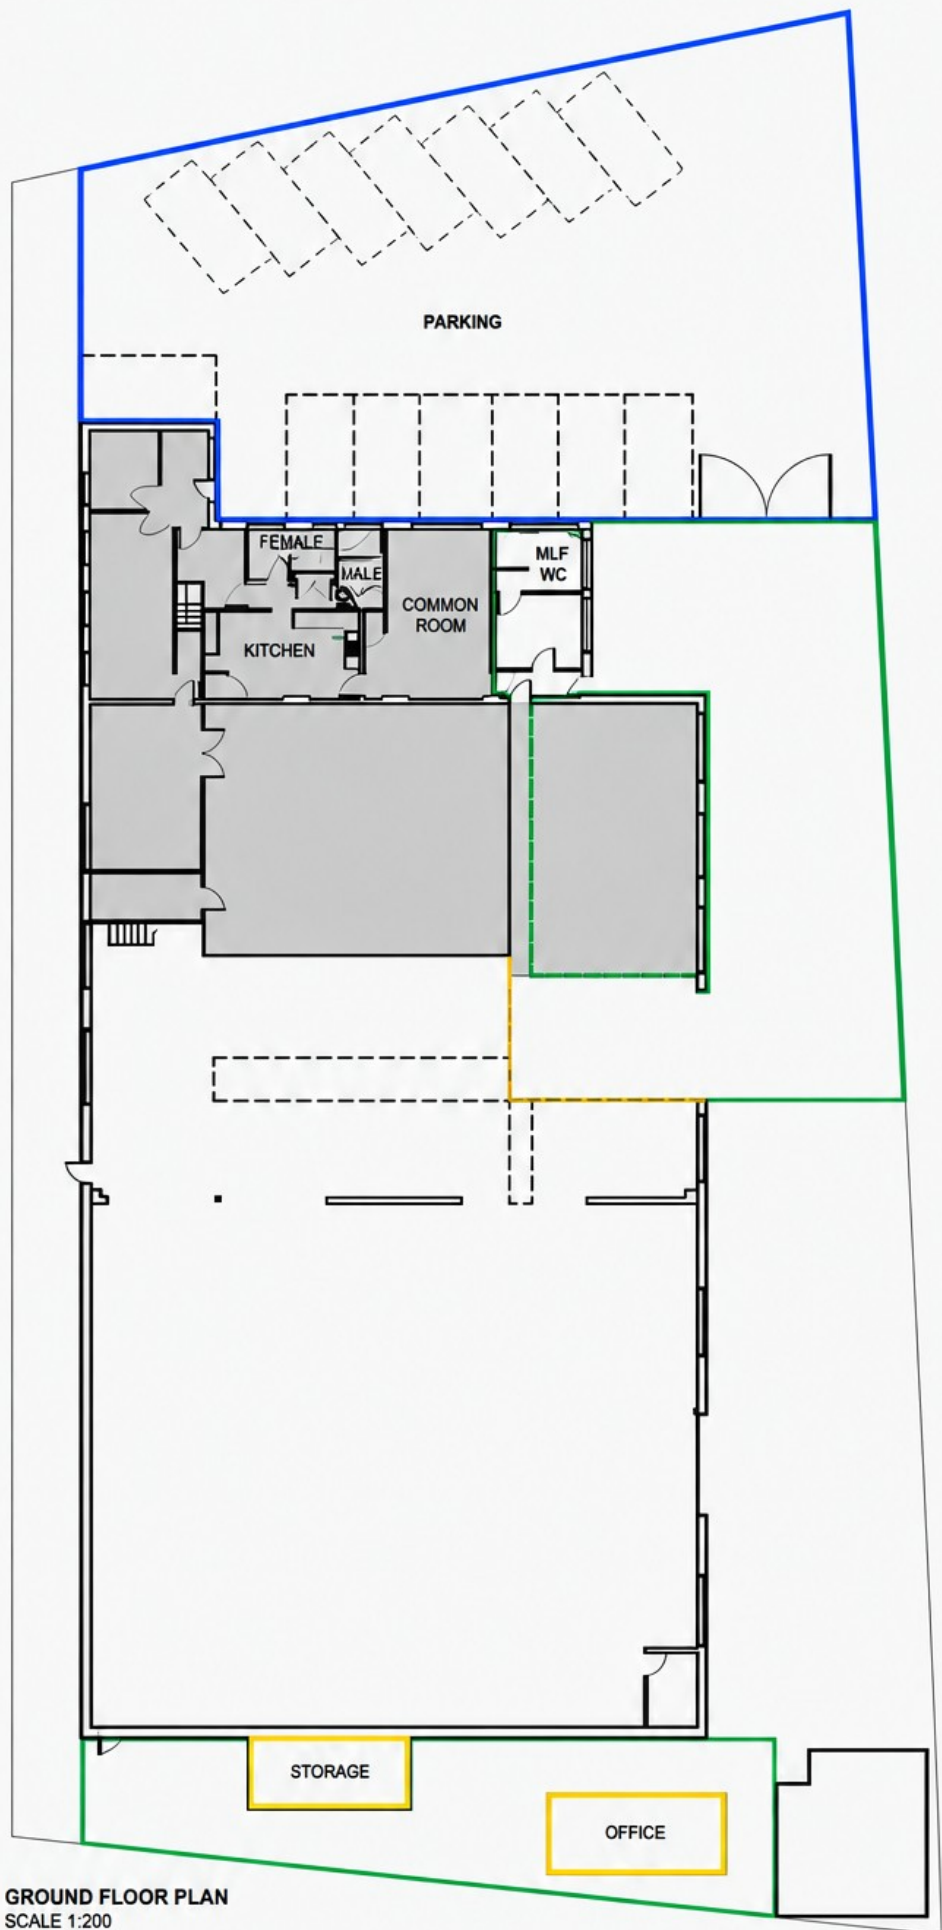

- KEY:
- AFC DEMISE
 - SHARED ACCESS
 - PARKING
 - STORAGE AND OFFICE UNITS



Scale in Metres for 1:200

