NOTE

This drawing is to read in conjunction with all other Architects drawings and all Structural Engineers drawings details and calculations.

It is the contractors responsibility to check all dimensions prior to fabrication or construction, any discrepancies to be reported to the Architect.

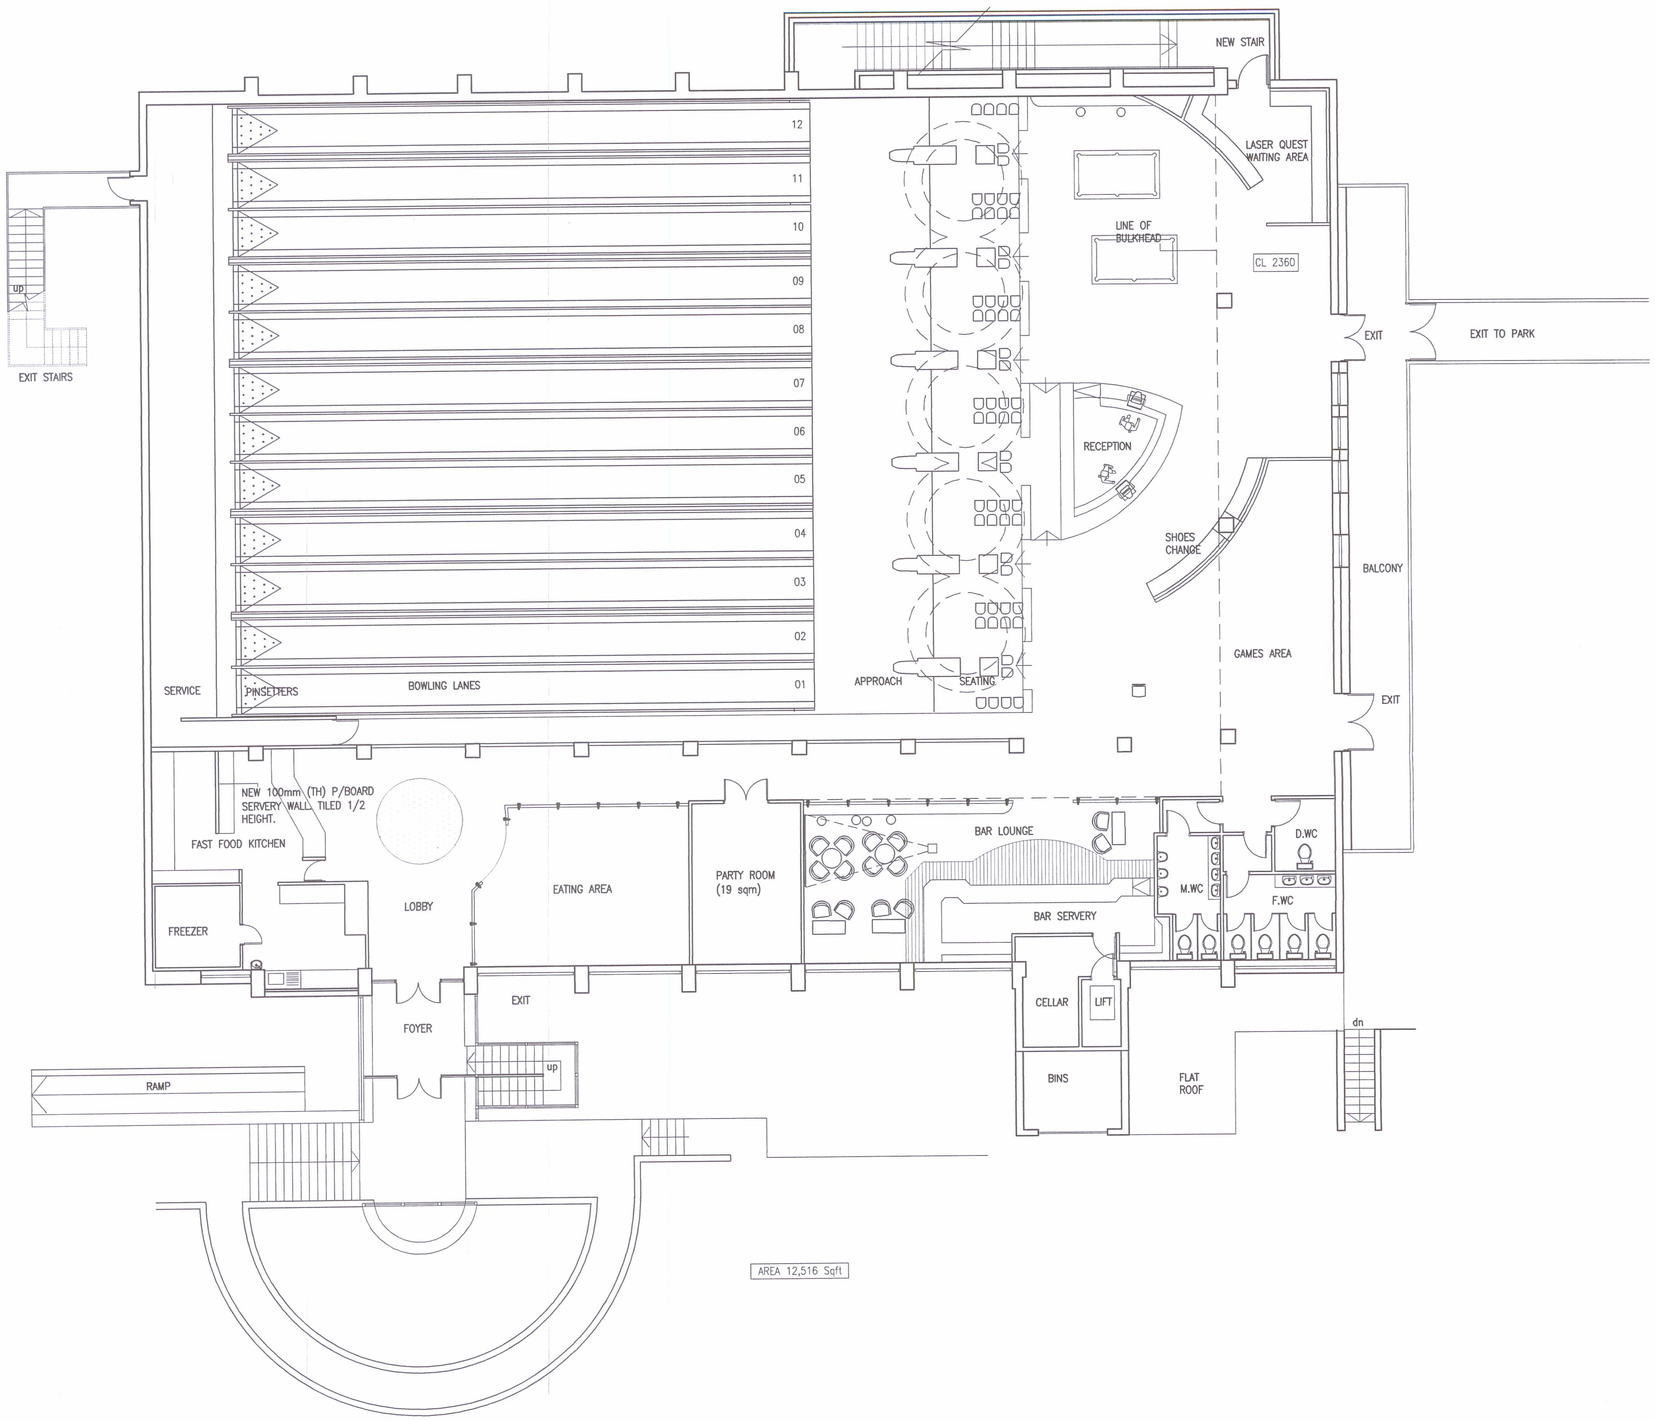

Ground Floor Plan

Scale 1:100

KIRKMAN
ARCHITECTS

GREYSTONE HOUSE
MOSS LANE, ALTRINCHAM
CHESHIRE WA15 8HW
TEL: 0161 928 3838
FAX: 0161 928 7788

HORSHAM DISTRICT COUNCIL
DEPOSITED PLAN
Rec'd 08 AUG 2006
No. DC/06/1163

Project
BOWLING SNOOKER & POOL CENTRE
HORSHAM PARK
HORSHAM

Drawing
EXISTING GROUND FLOOR PLAN

Date MAY 2006 | Drawn By GKR | Scale 1:100

Drawing Status: PLANNING | Drawing No. 1285–03 | Rev No.