


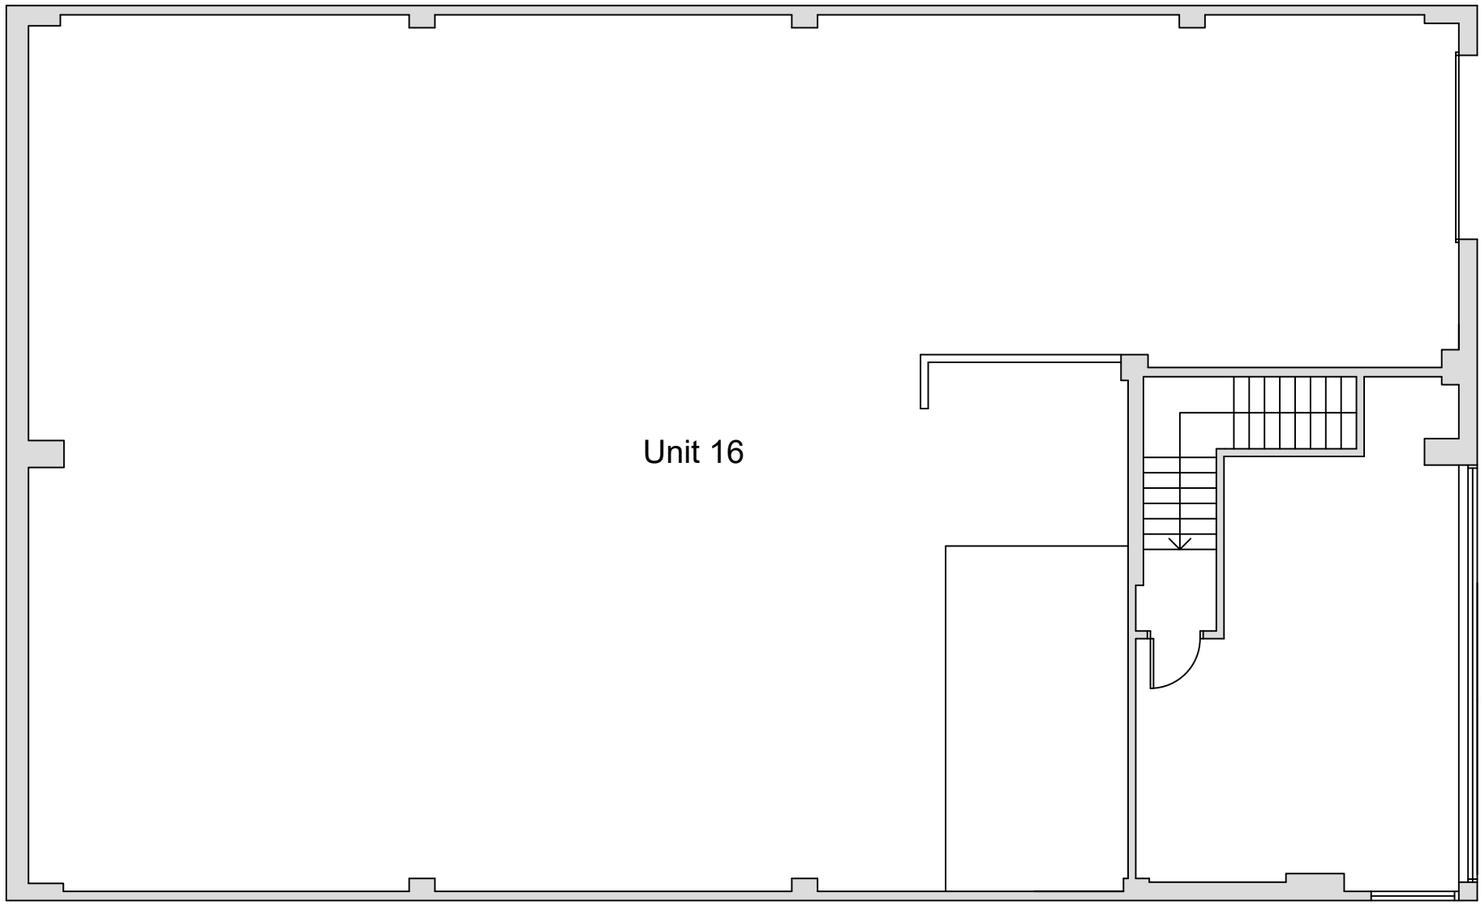

FIRST FLOOR

IMPORTANT
Copyright of this drawing belongs to and is vested in CHO GROUP LIMITED. It may not be reproduced or distributed in any way or for any purpose without written consent by CHO GROUP LIMITED. Any Persons, firm or company unlawfully reproducing or distributing this drawing or in anyway infringing the copyright therein will be prosecuted.

In the event of any detail or dimensional conflict between drawings, the matter should be referred to CHO GROUP LIMITED for clarification.

Where dimensions are not given, drawings must not be scaled.

All dimensions to be checked on site prior to any work commencing.

All dimensions shown on the drawings are in millimeters

All works to be carried out in accordance and with the approval of all statutory authorities. To include planning, building control, local water authority, etc.

All works to be carried out in accordance with current CDM regulations.

CHO GROUP LIMITED, Trading as

SPLIT INFINITIVE

Split Infinitive

39 Taunton Avenue
London
SW20 0BH

Tel +44(0) 20 7183 7099
Mob +44(0) 78 826 8339

email young@split-infinitive.com
webpage www.split-infinitive.com

Client

Project

Unit 16 Denvale Trade Park,
Crawley RH10 1SS

Drawing

Existing First Floor Layout

Scale

1:100@A3

Date 22nd October 2026

Drawn JH

Drawing No. EX02-16DTPCR

Rev.