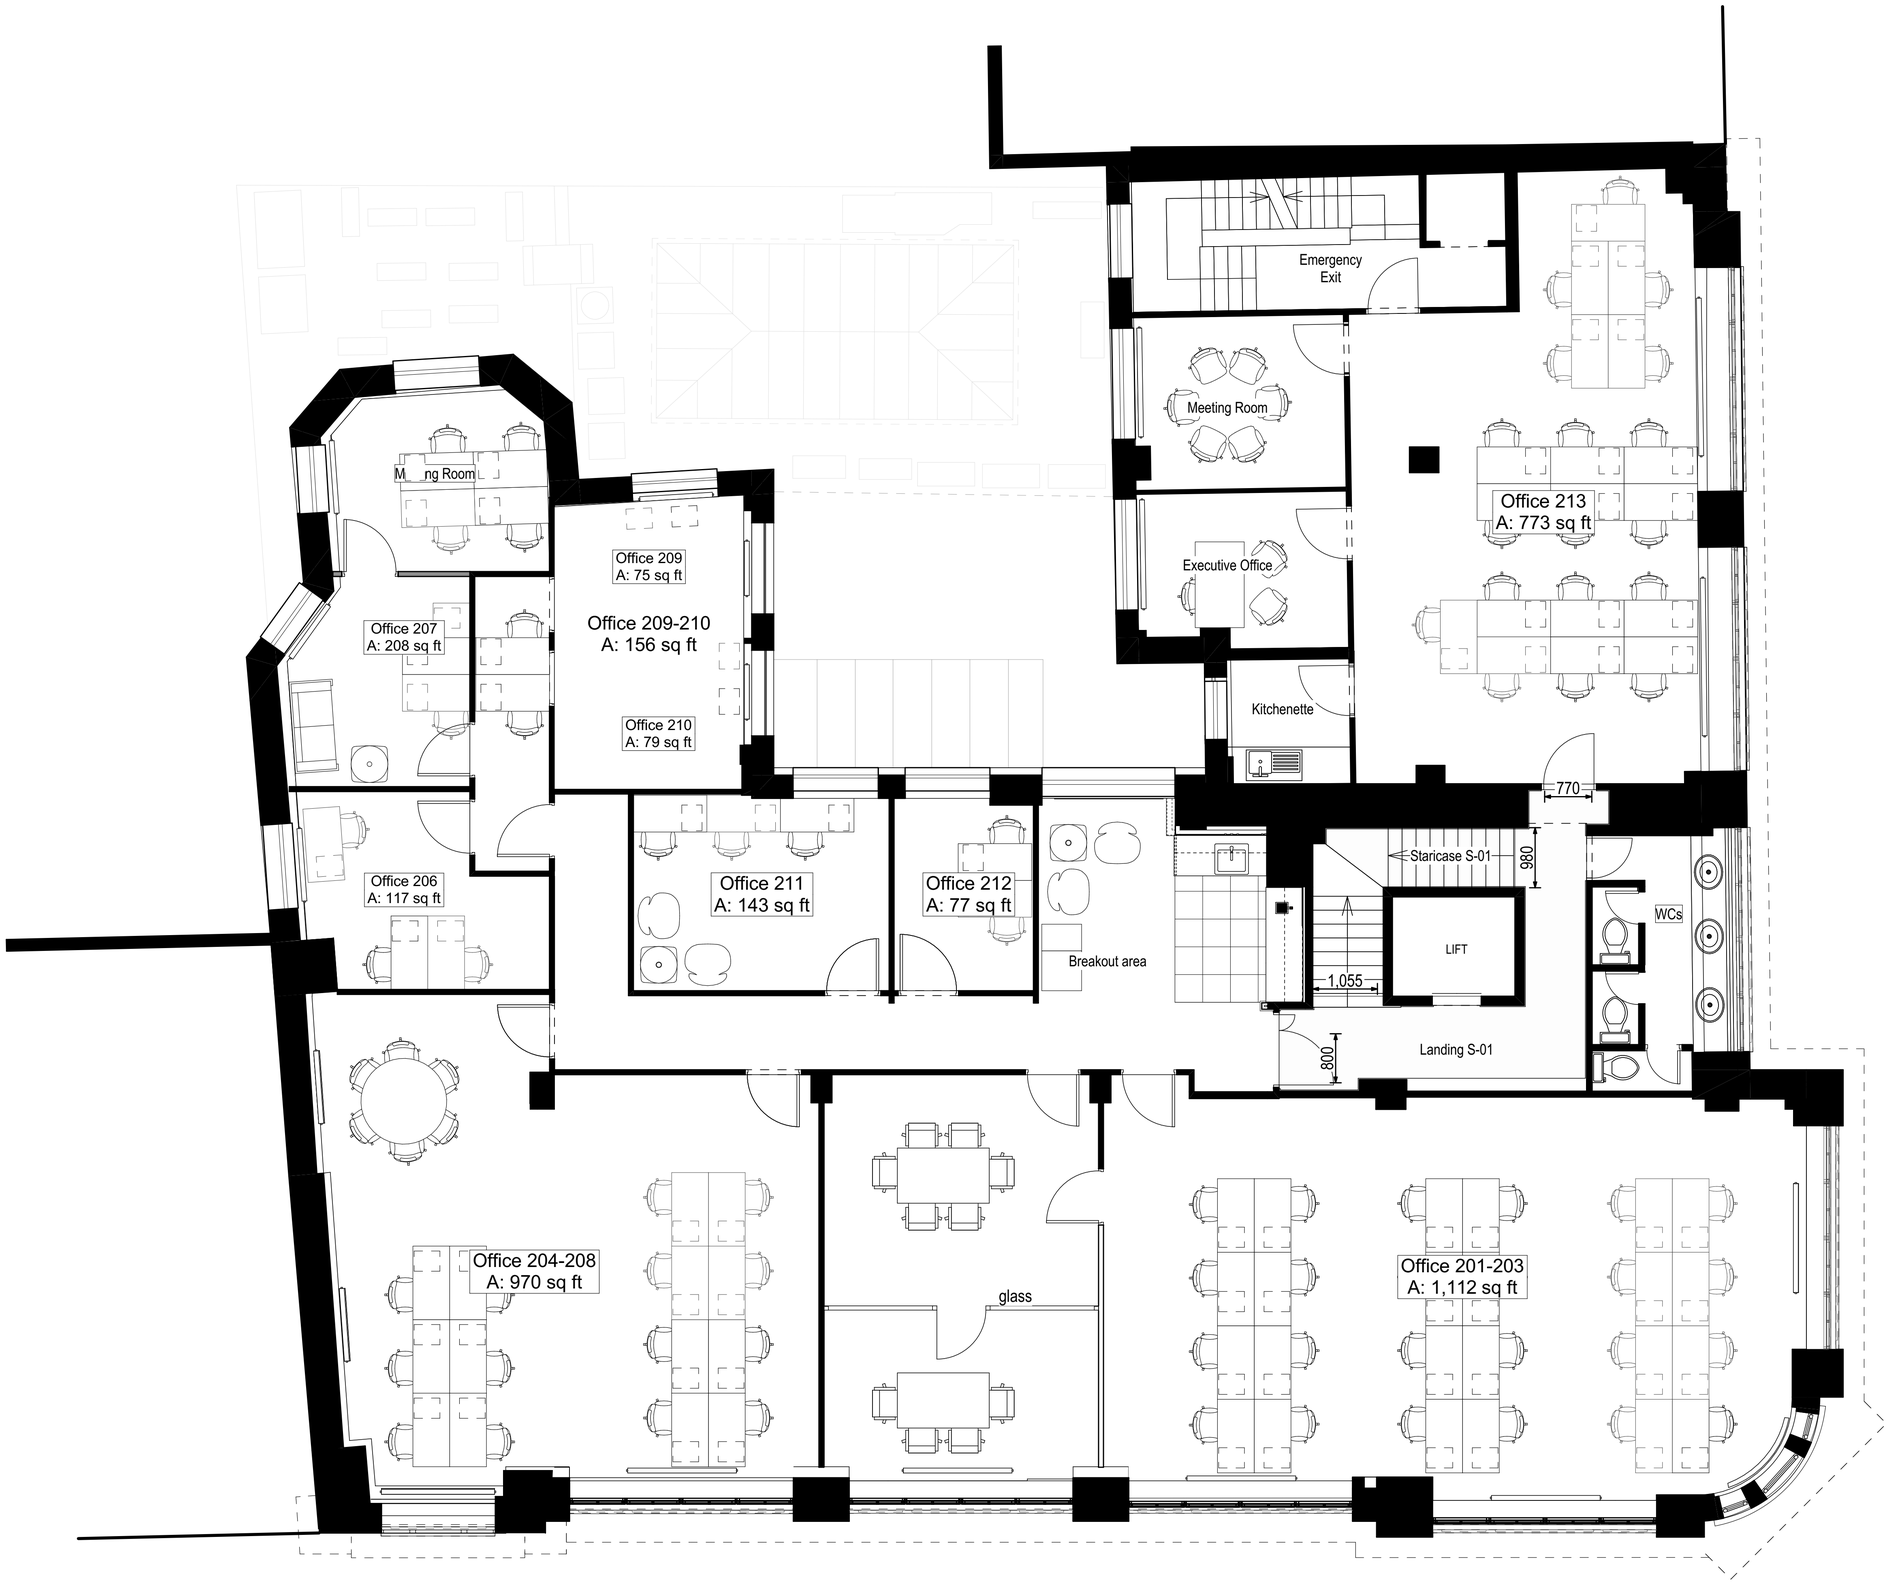



***Notes:***

1 ALL DIMENSIONS TO BE CHECKED ON SITE BEFORE COMMENCING WORK OR MANUFACTURE OF COMPONENTS. ANY DISCREPANCY OR OMISSION TO BE REPORTED TO THE ARCHITECT IMMEDIATELY.

2 © COPYRIGHT ROBSON WARREN ARCHITECTS LIMITED. ALL RIGHTS RESERVED.

B 16-02-2024 GLASS PARTITION
A 17-04-2019 FIRST ISSUE
***Revised:***

***ROBSON WARREN Architects***
***8 Northfields Prospect***
***Putney Bridge Road***
***London SW18 1PE***
***Telephone: 020-8871 9349***
***Facsimile: 020-8871 9489***
***E-mail: architects@robsonwarren.co.uk***

***Project:***

**CONFERENCE ROOMS**
**57-61 MORTIMER STREET**
**LONDON W1**
**FOR: GILMOORA HOUSE LTD**

***Drawing:***

**Second Floor**

**PLANS**

| | | | |
|---|---|---|---|
| ***Drawn by:*** | DE | ***Date:*** | 01/18/24 |
| ***Checked:*** | RWA | ***Scale:*** | 1:50 @ A1 |
| ***Job No:*** | 2398 G | | |
| ***Dwg No:*** | V1/12 | ***Revision:*** | B |