DO NOT SCALE FROM DRAWING. ALL DIMENSIONS MUST BE TAKEN ON SITE.

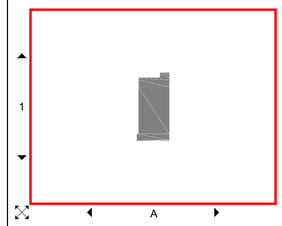

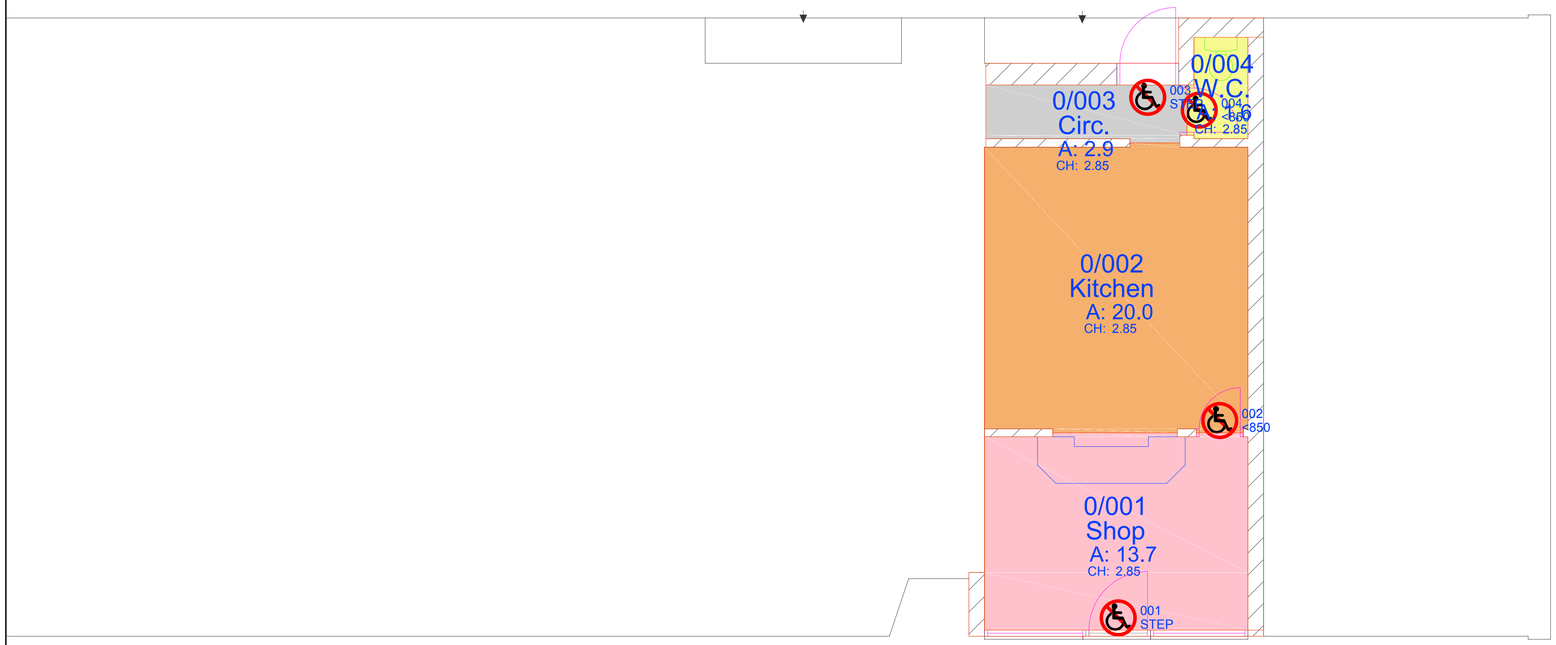

No Access to this Floor

Main Building
Ground Floor
GEA: 43.8
TRA: 38.2

GIA: 41.4
NIA: 33.7

Main Entrance

Accommodation
Changing/Cloaks
Child Care
Circulation
Dining
Kitchen
Medical
Office
Plant
Recreation
Resource
Retail
Sport/Fitness
Store
Toilet
Training/Teaching
Unclassified
Utility
Vehicle Storage
Workshop
Worship

<850 & / OR STEP

Shop
11 Cropley Street
100023136734
100023136734

Site Area:	
Gross External Area:	43.8
Gross Internal Area:	41.4
Total Room Area:	38.2
Net Internal Area:	33.7

Rev	Description	Drn	Chk	Date
00	Initial Supply	CC	ARB	20/01/2009

Hackney

CAD-CAPTURE

CAD-CAPTURE AssetCapture™ www.assetcapture.net Tel: 01254 504450

Property: Shop
11 Cropley Street

Title: Ground Floor Plan
Sheet A1

Area Information		Job:	S4062
Total Site Area:		Scale:	1:50@A1 1:100@A3
Gross External Area:	43.8	Date:	20/01/2009
Gross Internal Area:	41.4	Survey:	13/11/2008
Total Room Area:	38.2	Drawn:	CAD-CAPTURE
Net Internal Area:	33.7	Checked:	ARB
Filename:	100023136734.dwg		

Drawing No: 100023136734