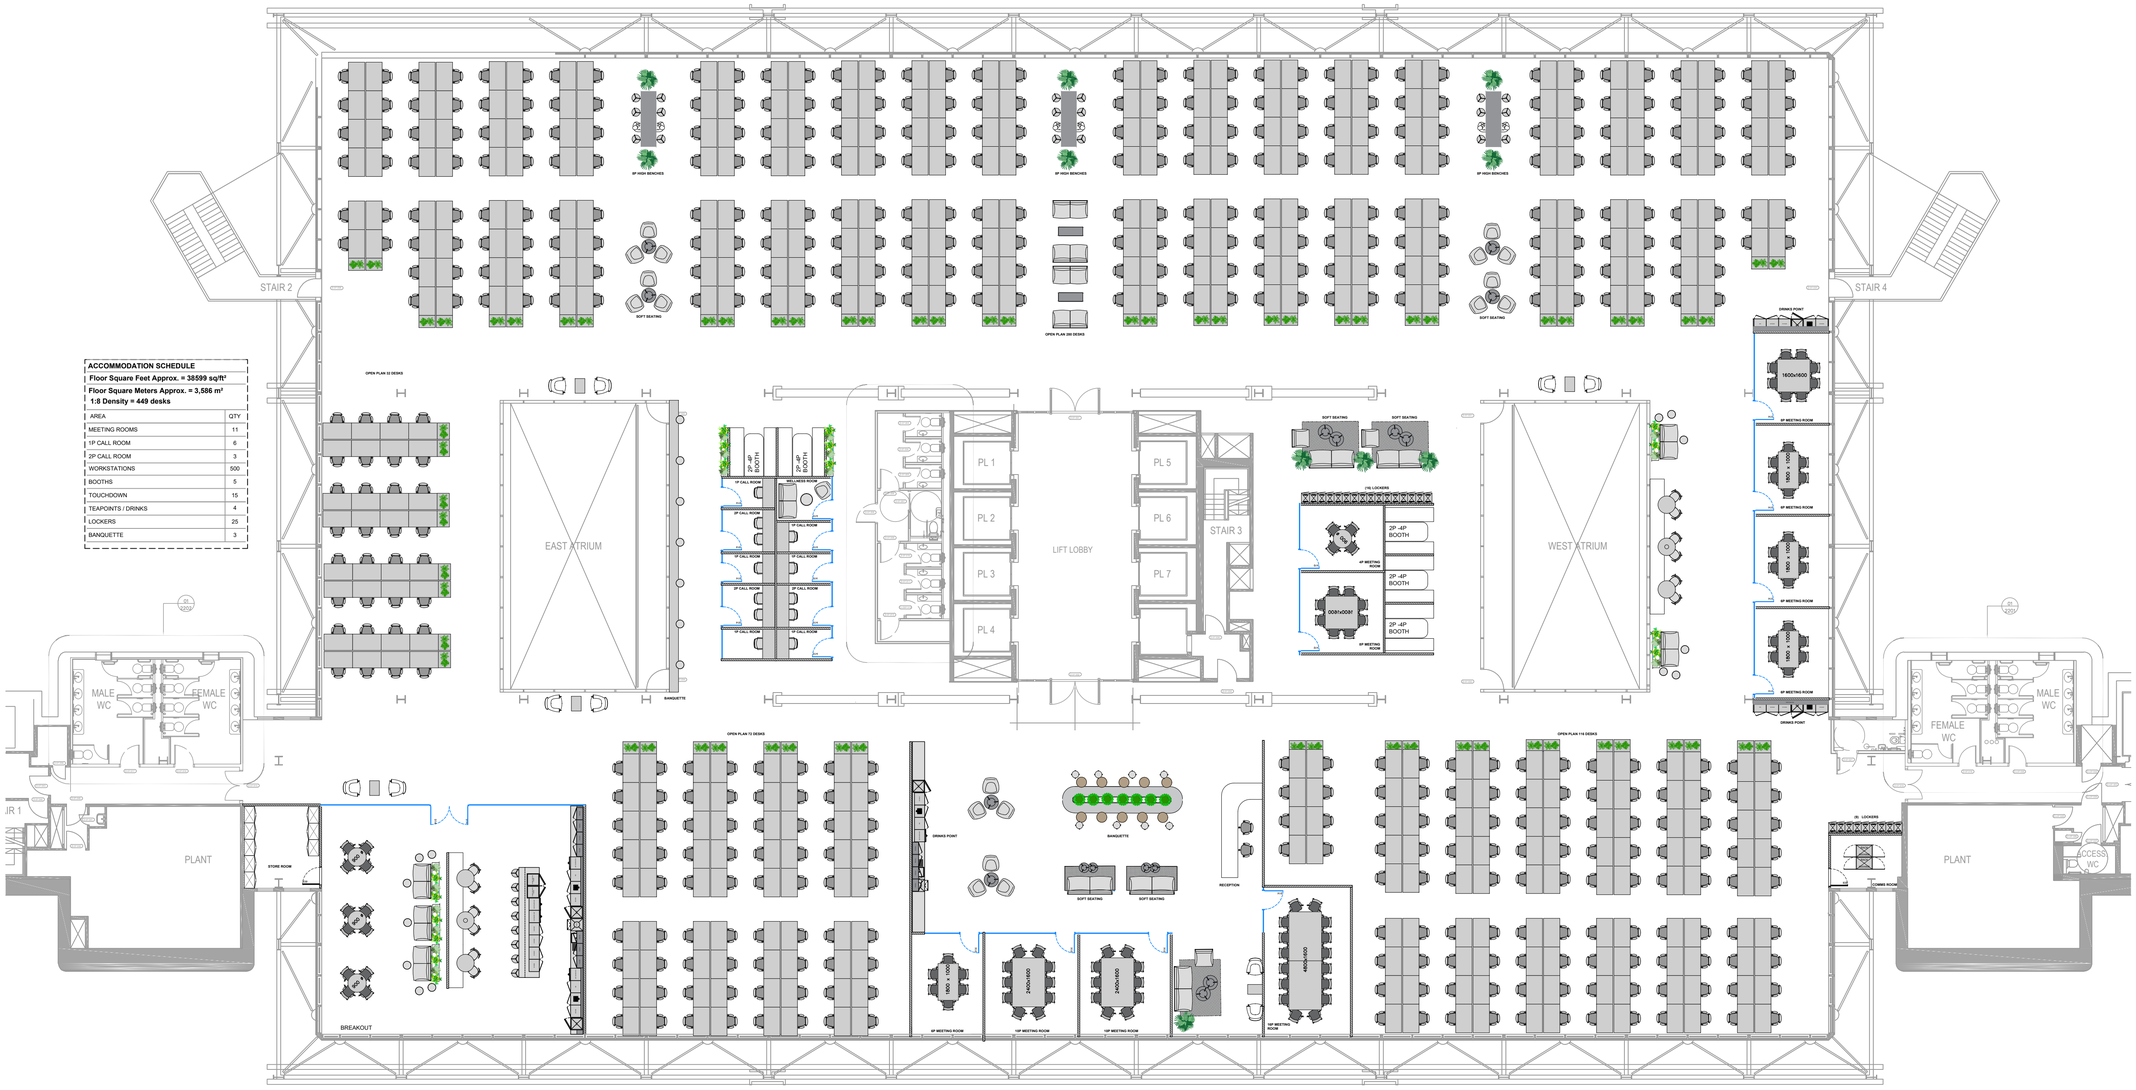

ACCOMMODATION SCHEDULE

Floor Square Feet Approx. = 38599 sq/ft²

Floor Square Meters Approx. = 3,586 m²

1:8 Density = 449 desks

AREA	QTY
MEETING ROOMS	11
1P CALL ROOM	6
2P CALL ROOM	3
WORKSTATIONS	500
BOOTHS	5
TOUCHDOWN	15
TEAPOINTS / DRINKS	4
LOCKERS	25
BANQUETTE	3

EXCHANGE HOUSE

BRITISH LAND
TRADING PLAN

SEVENTH FLOOR

1:100 @A1
1:200 @A3

N

SKETCH

01

1.12.23
SV

THIRDWAY