


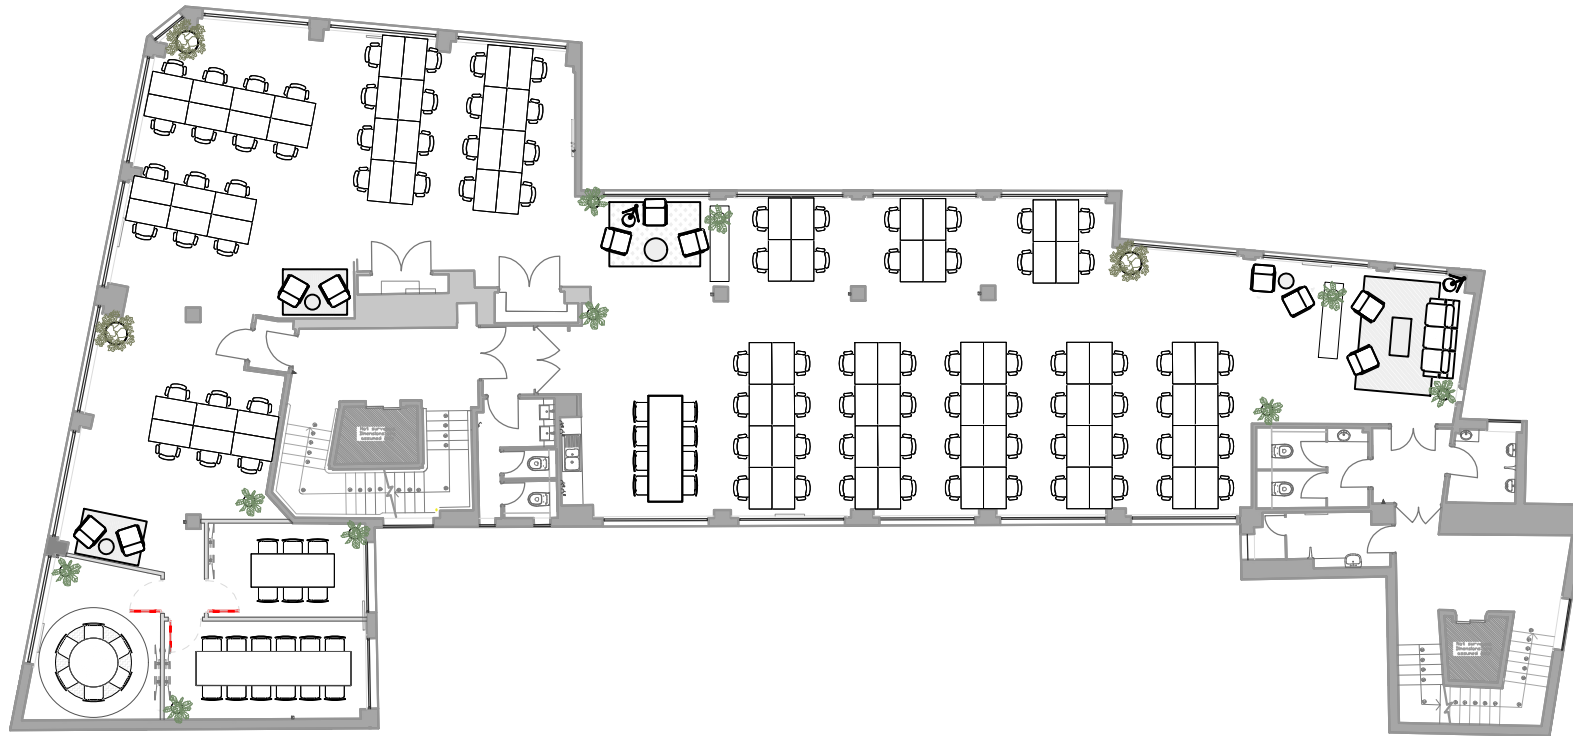

NOTES

CDM Regulations 2015

The client must abide by the construction design and management Regulations 2015. The client must appoint a contractor as principle design in writing (to plan, manage and coordinate the planning and design work) and a principle contractor (to plan, manage and coordinate the construction and ensure there are arrangements in place for managing and organising the project.)

NOTES:

QTY. 88 desks
QTY. 2 6px MT RMs
QTY. 1 12px MT RM
QTY. 4 Small Soft Seating Zones
QTY. 1 Large Soft Seating Zones
QTY. 1 Tea Point with Seating

PROJECT NO.

KBH02

DRAWN BY

DL

DATE

28-AUG-26

OPTION

TITLE

L06 PHOTOGRAPHY GA

REVISION

0

STATUS

SITE

88 KINGSWAY, LONDON
WC2B 6AA