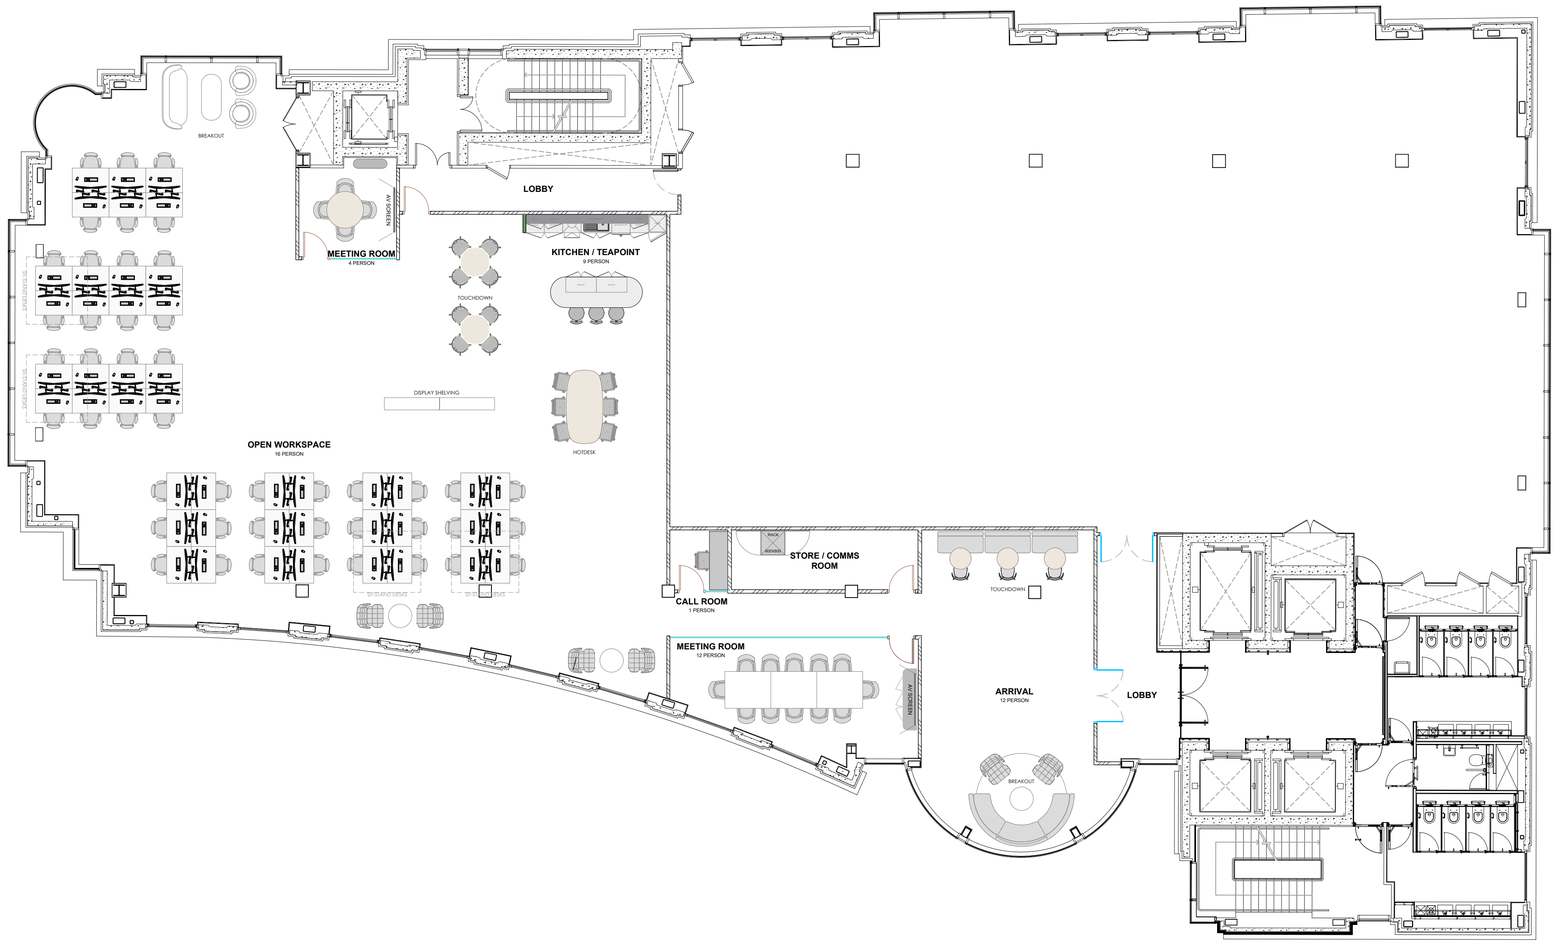


DRAWING TO BE READ IN CONJUNCTION WITH SCOPE OF WORKS

N

FLOOR PLATE AREA: 451sqm

FOR COMMENTS DRAWING IS IN SKETCH FORM ONLY

(m) @ 1:100

0 1 2 5 10

REV	DESCRIPTION	DRWN	CHKD	DATE
-	ISSUED FOR INFORMATION	SM	SM	09/11/2026

DRAWING STATUS

SKETCH

STAGES: P = PITCH, CT = CONTRACT, C = CONSTRUCTION

CLIENT

SCHILLINGS (Cat A+)

PROJECT ADDRESS

12 ARTHUR STREET
LONDON EC2R 9AB

TITLE

LEVEL 5
GENERAL ARRANGEMENT PLAN
DAY-1

SCALE	1:100@A1	PLOT DATE	09/11/2026
DRAWN	SM	CHECKED	SM

PROJECT NO	OWNER	BLDG	LEVEL	TYPE	ROLE	SERIE	DETAIL	REVISION
26-9005	-	SK	09	-	C	A	T	A+-DAY-1

AIS

107 Cheapside,
London, EC2V 6DN

Tel: 020 7101 1177
enquiries@ais-interiors.com
www.ais-interiors.com

The copyright in this drawing is vested in Advanced Interior Solutions Group Companies Limited and its subsidiary companies ("AIS"), and no license or assignment of any kind has been, or is, granted to any third party whether by provision of copies, originals or otherwise, unless agreed expressly in writing by AIS. This drawing may not be copied, shown or given to a third party unless agreed expressly in writing by AIS.
© Copyright AIS

Layouts and all dimensions are subject to confirmation on site prior to commencement of any works. Do not scale from this drawing. AIS cannot accept responsibility for the accuracy of scaled plans supplied to us by third parties in either hard copy or PDF formats.