

Spaces- 1st Floor
Proposed Layout- Option One- Test Fit
Ref Drawing: Ar27097_00_01_GA_PROP1

Location Plan @1:750

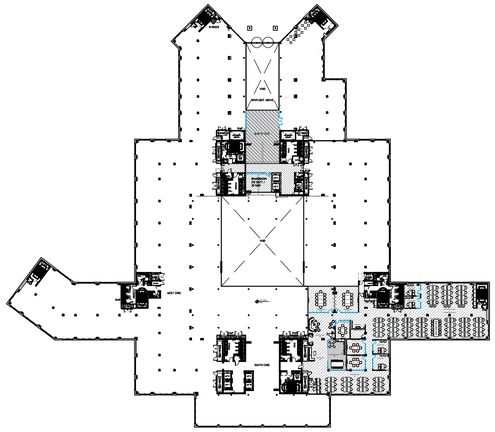

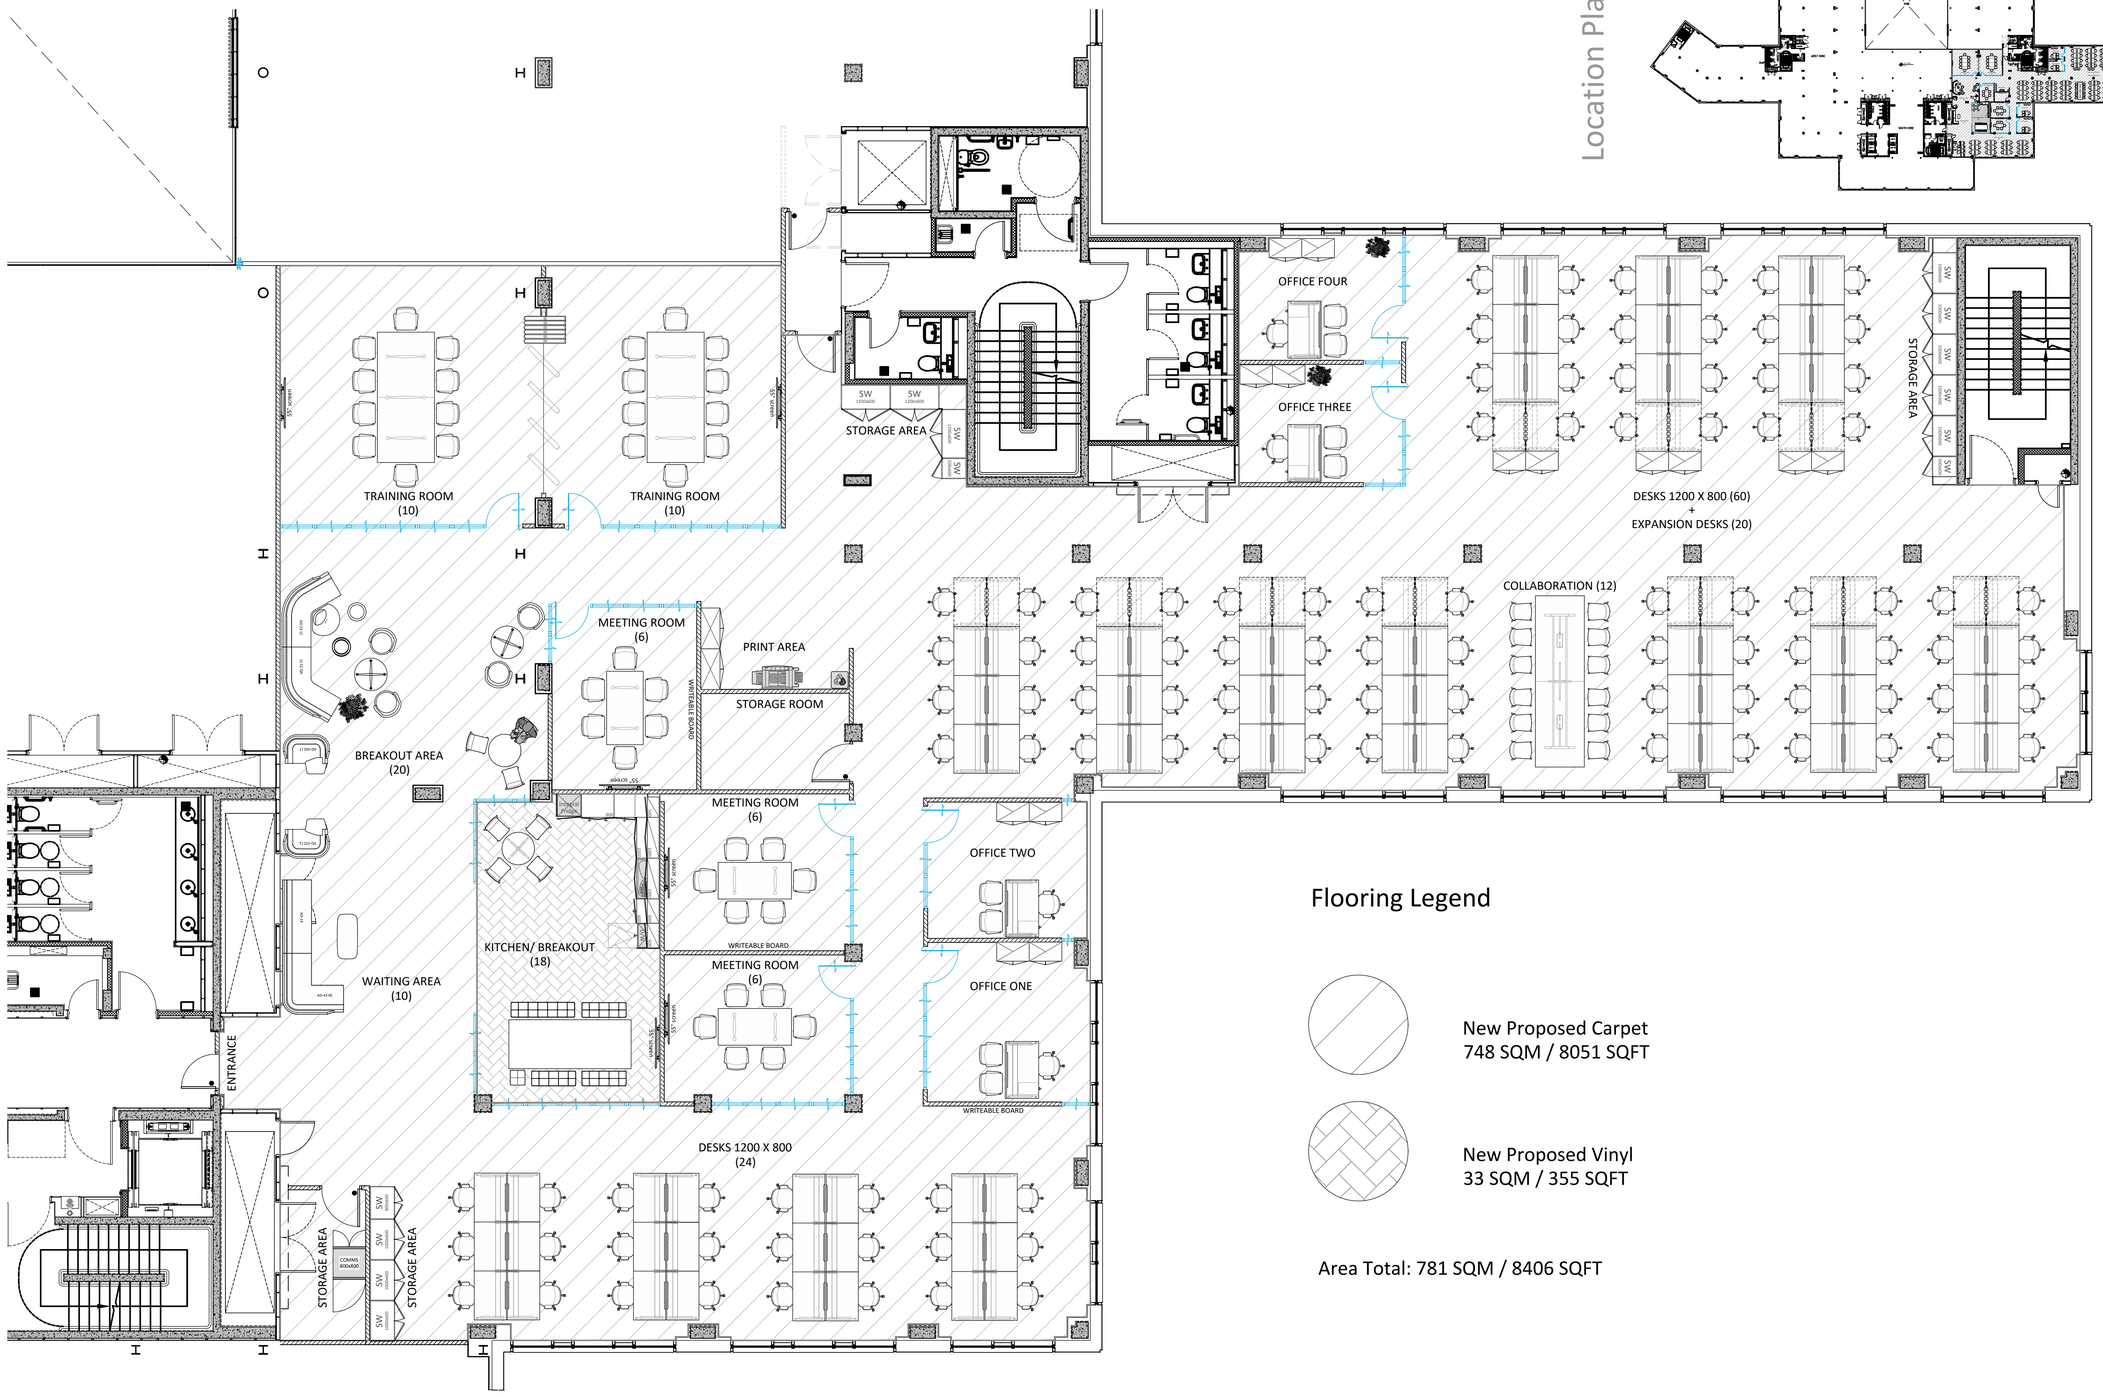

Flooring Legend

New Proposed Carpet
748 SQM / 8051 SQFT

New Proposed Vinyl
33 SQM / 355 SQFT

Area Total: 781 SQM / 8406 SQFT

1st Floor
Proposed Layout- Option One- Test Fit

N

THIS DRAWING IS PROTECTED UNDER COPYRIGHT. THIS DRAWING IS NOT TO BE REPRODUCED IN WHOLE OR PART UNLESS AUTHORISED BY area © COPYRIGHT
THIS DRAWING IS NOT TO BE SCALED
THE GENERAL CONTRACTOR IS TO CHECK ALL DIMENSIONS AND NOTIFY THE DESIGNERS OF ANY DISCREPANCIES OR OMISSIONS.

DRAWING TO BE READ IN CONJUNCTION WITH SCOPE OF WORKS

DRAWING IS IN SKETCH FORM ONLY

DATE	REV	REVISIONS	SIGN	CHKD

area

The Old Post Office
33 Station Road,
Egham,
Surrey TW20 9LA

T. 01784 274000

5th Floor,
Counting House,
53 Tooley Street,
London SE1 2QN

T. 020 7089 6000

info@areasq.co.uk
www.areasq.co.uk

DRAWING STATUS
INFORMATION ONLY

CLIENT
SPACES

PROJECT
CHARTER PLACE
UXBRIDGE
UB8 1TD

TITLE
1ST FLOOR
PROPOSED GA
OPTION ONE- TEST FIT

SCALE 1:75 @ A1

DATE	DRAWN	CHECKED
26.11.19	A.L	

PROJECT NO	BLDG.	FLOOR	DETAIL	REV.
Ar27858CS	00	01	PROP1	