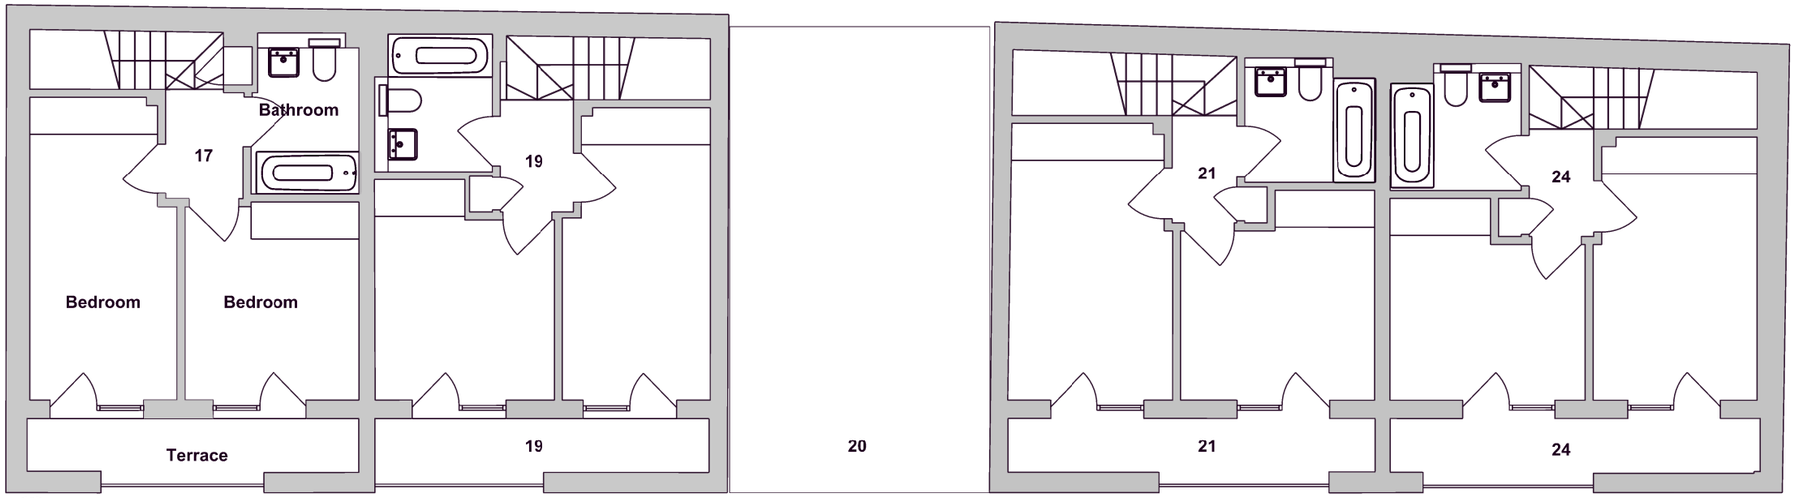

1 Second Floor

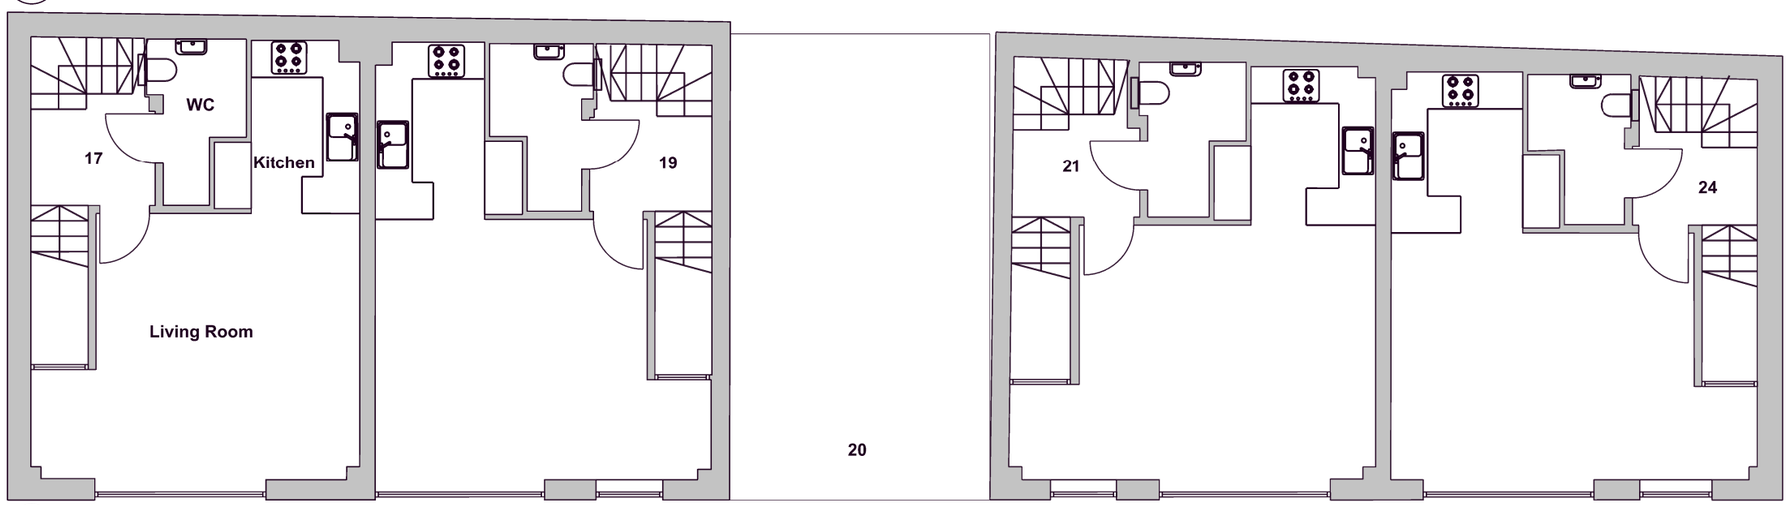

2 First Floor

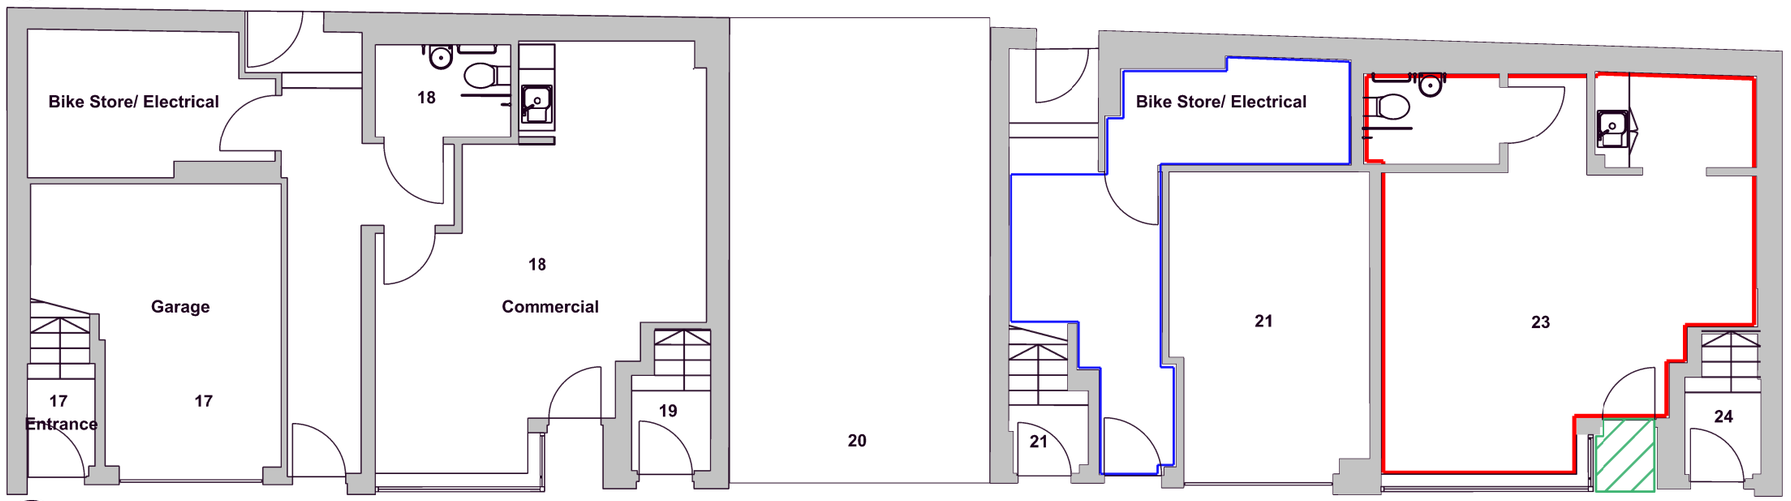

3 Ground Floor

N

1:8.6.4.2

10M 4M 2M 0 Scale in M @ 1:100 on A3 sheet

Project 17 - 24 Regent Street

Drawing Title Lease plan - No.23

Project no. - Drg. No. 100G Rev. G.3

Scale 1:100@A3 Date 21.10.2020 Status Lease

REVISIONS