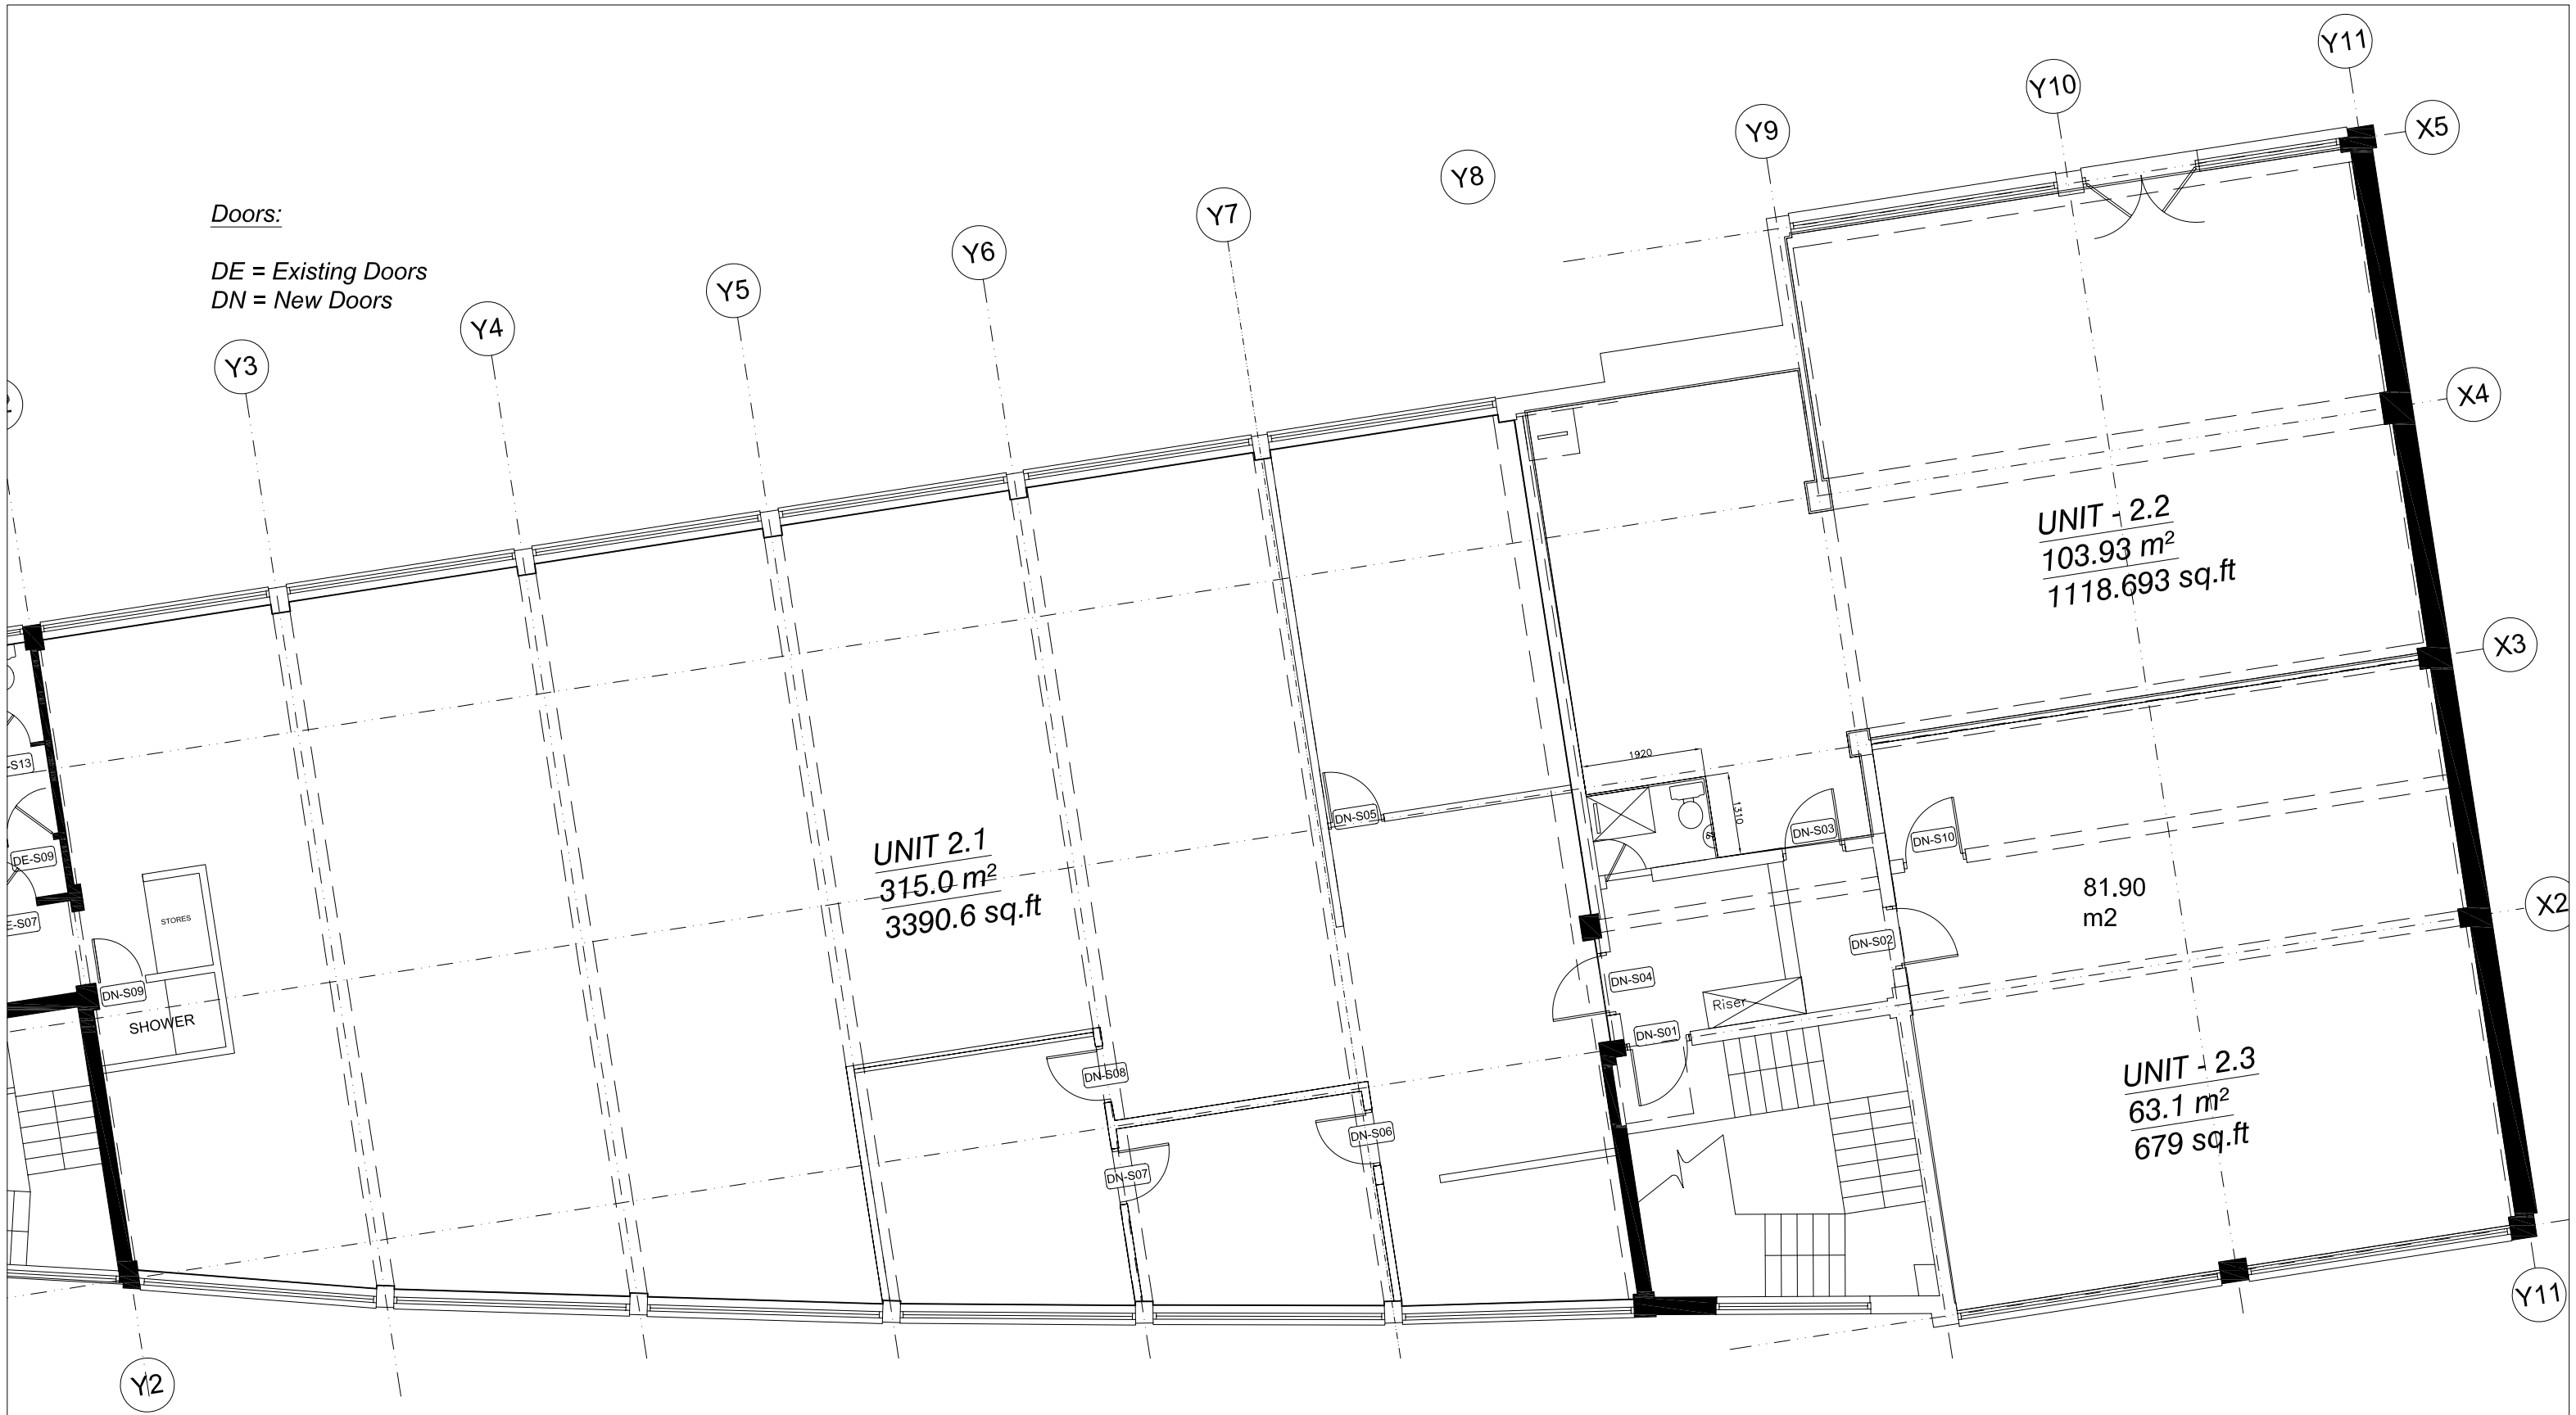

Second Floor Plan

New Timber Stud partition layout.
Dwg. No. VSR_SK_002_Rev C
Drawn by: SW / SV
Scale: 1:100

Rev	Date	Description
A	27.11.08	Door Numbers shown
B	12.01.09	Lobby reconfigured / areas revised
C	13.03.09	Revised layout / Door Numbers

Date	Ref	Revision
–	–	–
–	–	–
–	–	–
–	–	–
–	–	–
–	–	–

Remarks
DO NOT SCALE OFF THIS DRAWING
All dimensions in millimetres unless otherwise noted.
All site dimensions/levels to be verified by Contractor and any site discrepancies reported back to the Contractor.
All drawings are copyright and shall not be reproduced without the express consent of Vector

Drawing –
–
–
Project –
–

vectorfoltec
Studio 4 The Cooperage
91 Brick Lane London E1 6QL
(T) +44 (0) 20 7375 2756
(F) +44 (0) 20 7375 2759
info@vector-foltec.com

Drawn by –
Checked by –

Drawing No XXX_XXX
Rev –
Project status PRELIMINARY
Date –
Scale –