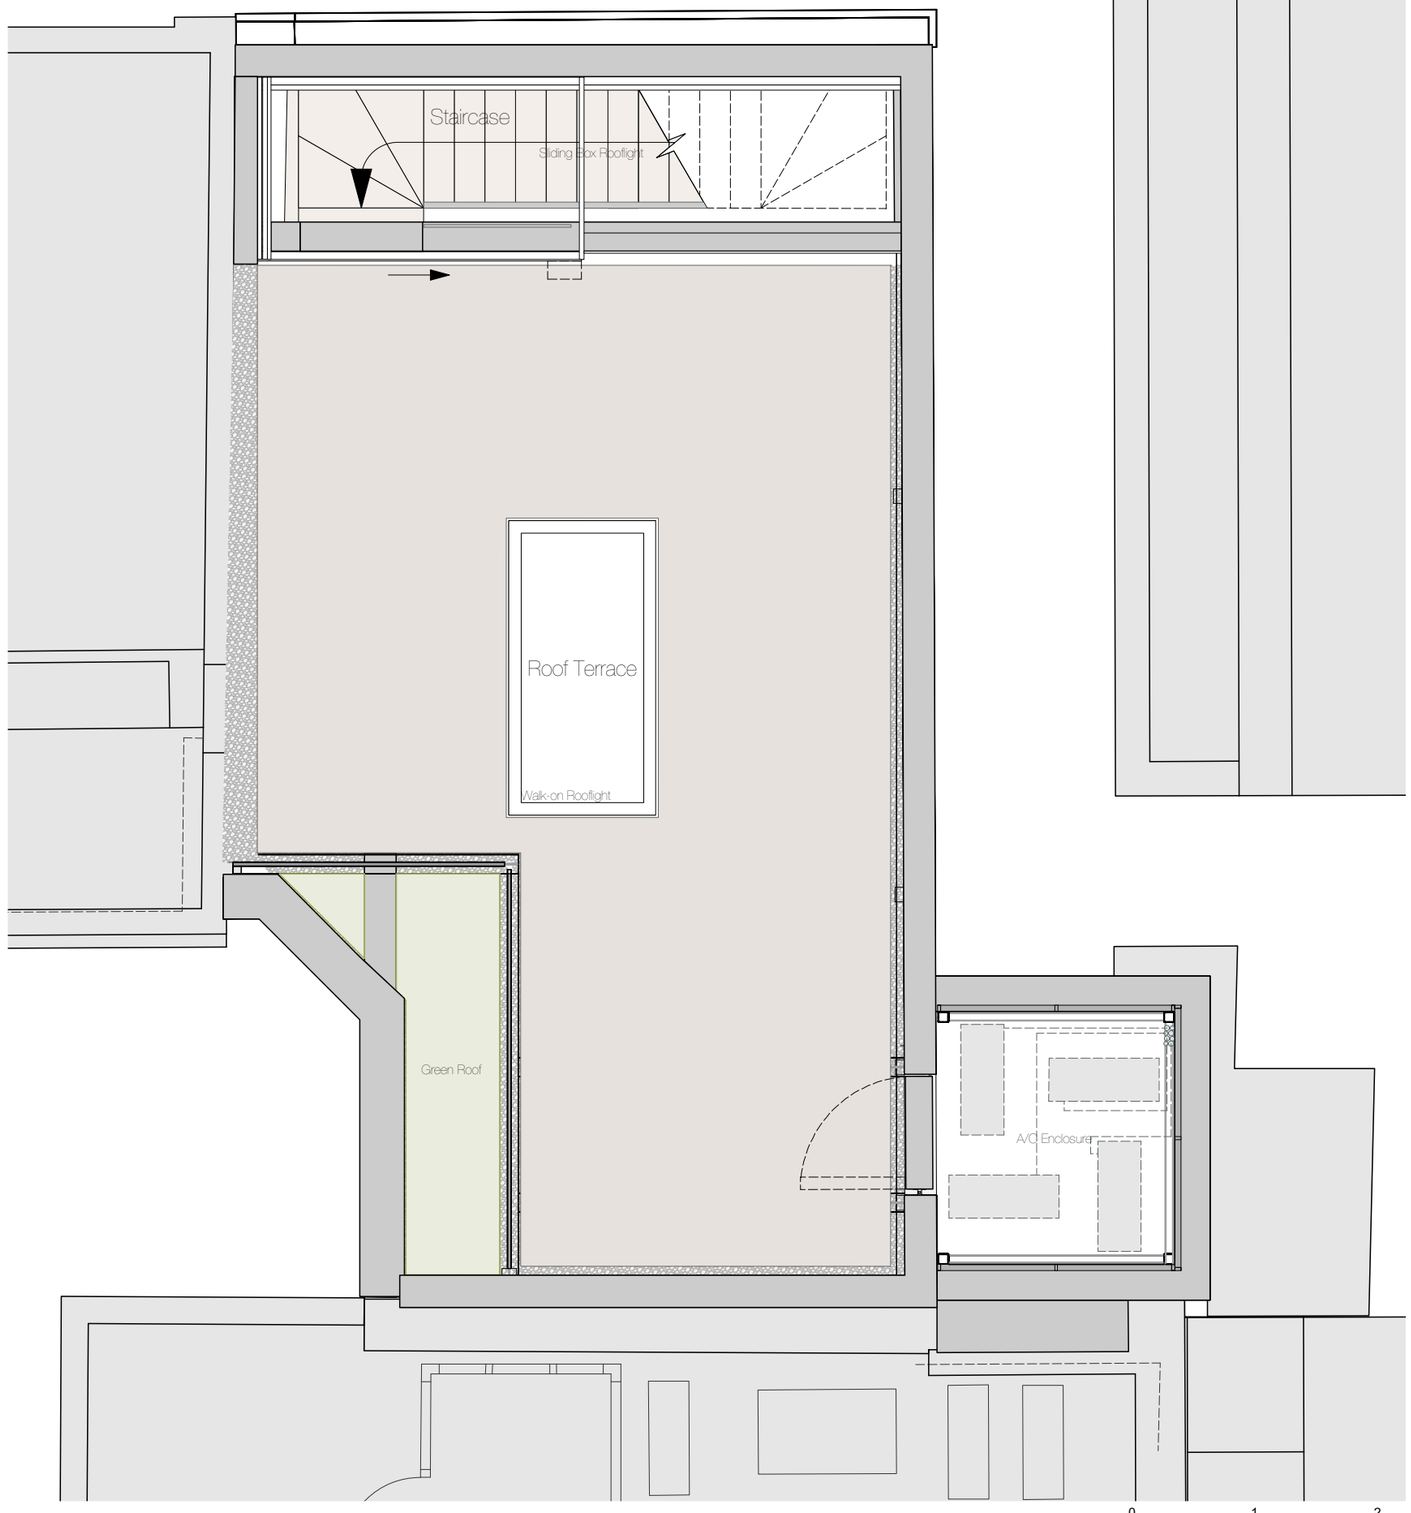

General Notes

All setting out must be checked on site.
All levels must be checked on site and refer to Ordnance Datum.
All fixings and weatherings must be checked on site.
All dimensions must be checked on site.
This drawing must be read in conjunction with all other relevant drawings.
This drawing must not be used for land transfer purposes.
Calculated areas in accordance with Greenaway Architecture Ltd. Definition of Areas for Schedule of Areas.

Greenaway Architecture Ltd. has prepared this document in accordance with the instructions of the Client under the agreed Terms of Business. This document is for the sole and specific use of the Client and Greenaway Architecture Ltd. shall not be responsible for any use of its contents for any purpose other than that for which it was prepared and provided. Should the Client require to pass electronic copies of the document to other parties, this should be for co-ordination purposes only, the whole of the file should be so copied, but no professional liability or warranty shall be extended to other parties by Greenaway Architecture Ltd. in this connection without the explicit written agreement thereto by Greenaway Architecture Ltd.

Electronic File Ref: GA117_P--Floor Plans Marketing

Revision	Status	Date
P1	**Client Issue**	**DD.04.2020**

Client
Devonshire Metro Ltd.

Project Title
9 Mason's Yard
St James's
London
SW1Y 6BU

Drawing Title
Proposed Layout
Roof Plan

Scale @ A3 Size
1:50

Drawing Nº
GA117_P-M-RF

Purpose of Issue

☐ Information ☐ Comment
☐ Approval ☐ Cost Check

Greenaway Architecture Limited
info@greenawayarchitecture.co.uk
www.greenawayarchitecture.co.uk
180 Kings Cross Road | London WC1X 9RE

Tel : +44 (0)7904108 922

Registered in England 7013663

Information contained on this drawing is the sole copyright of Greenaway Architecture and is not to be reproduced without their permission.