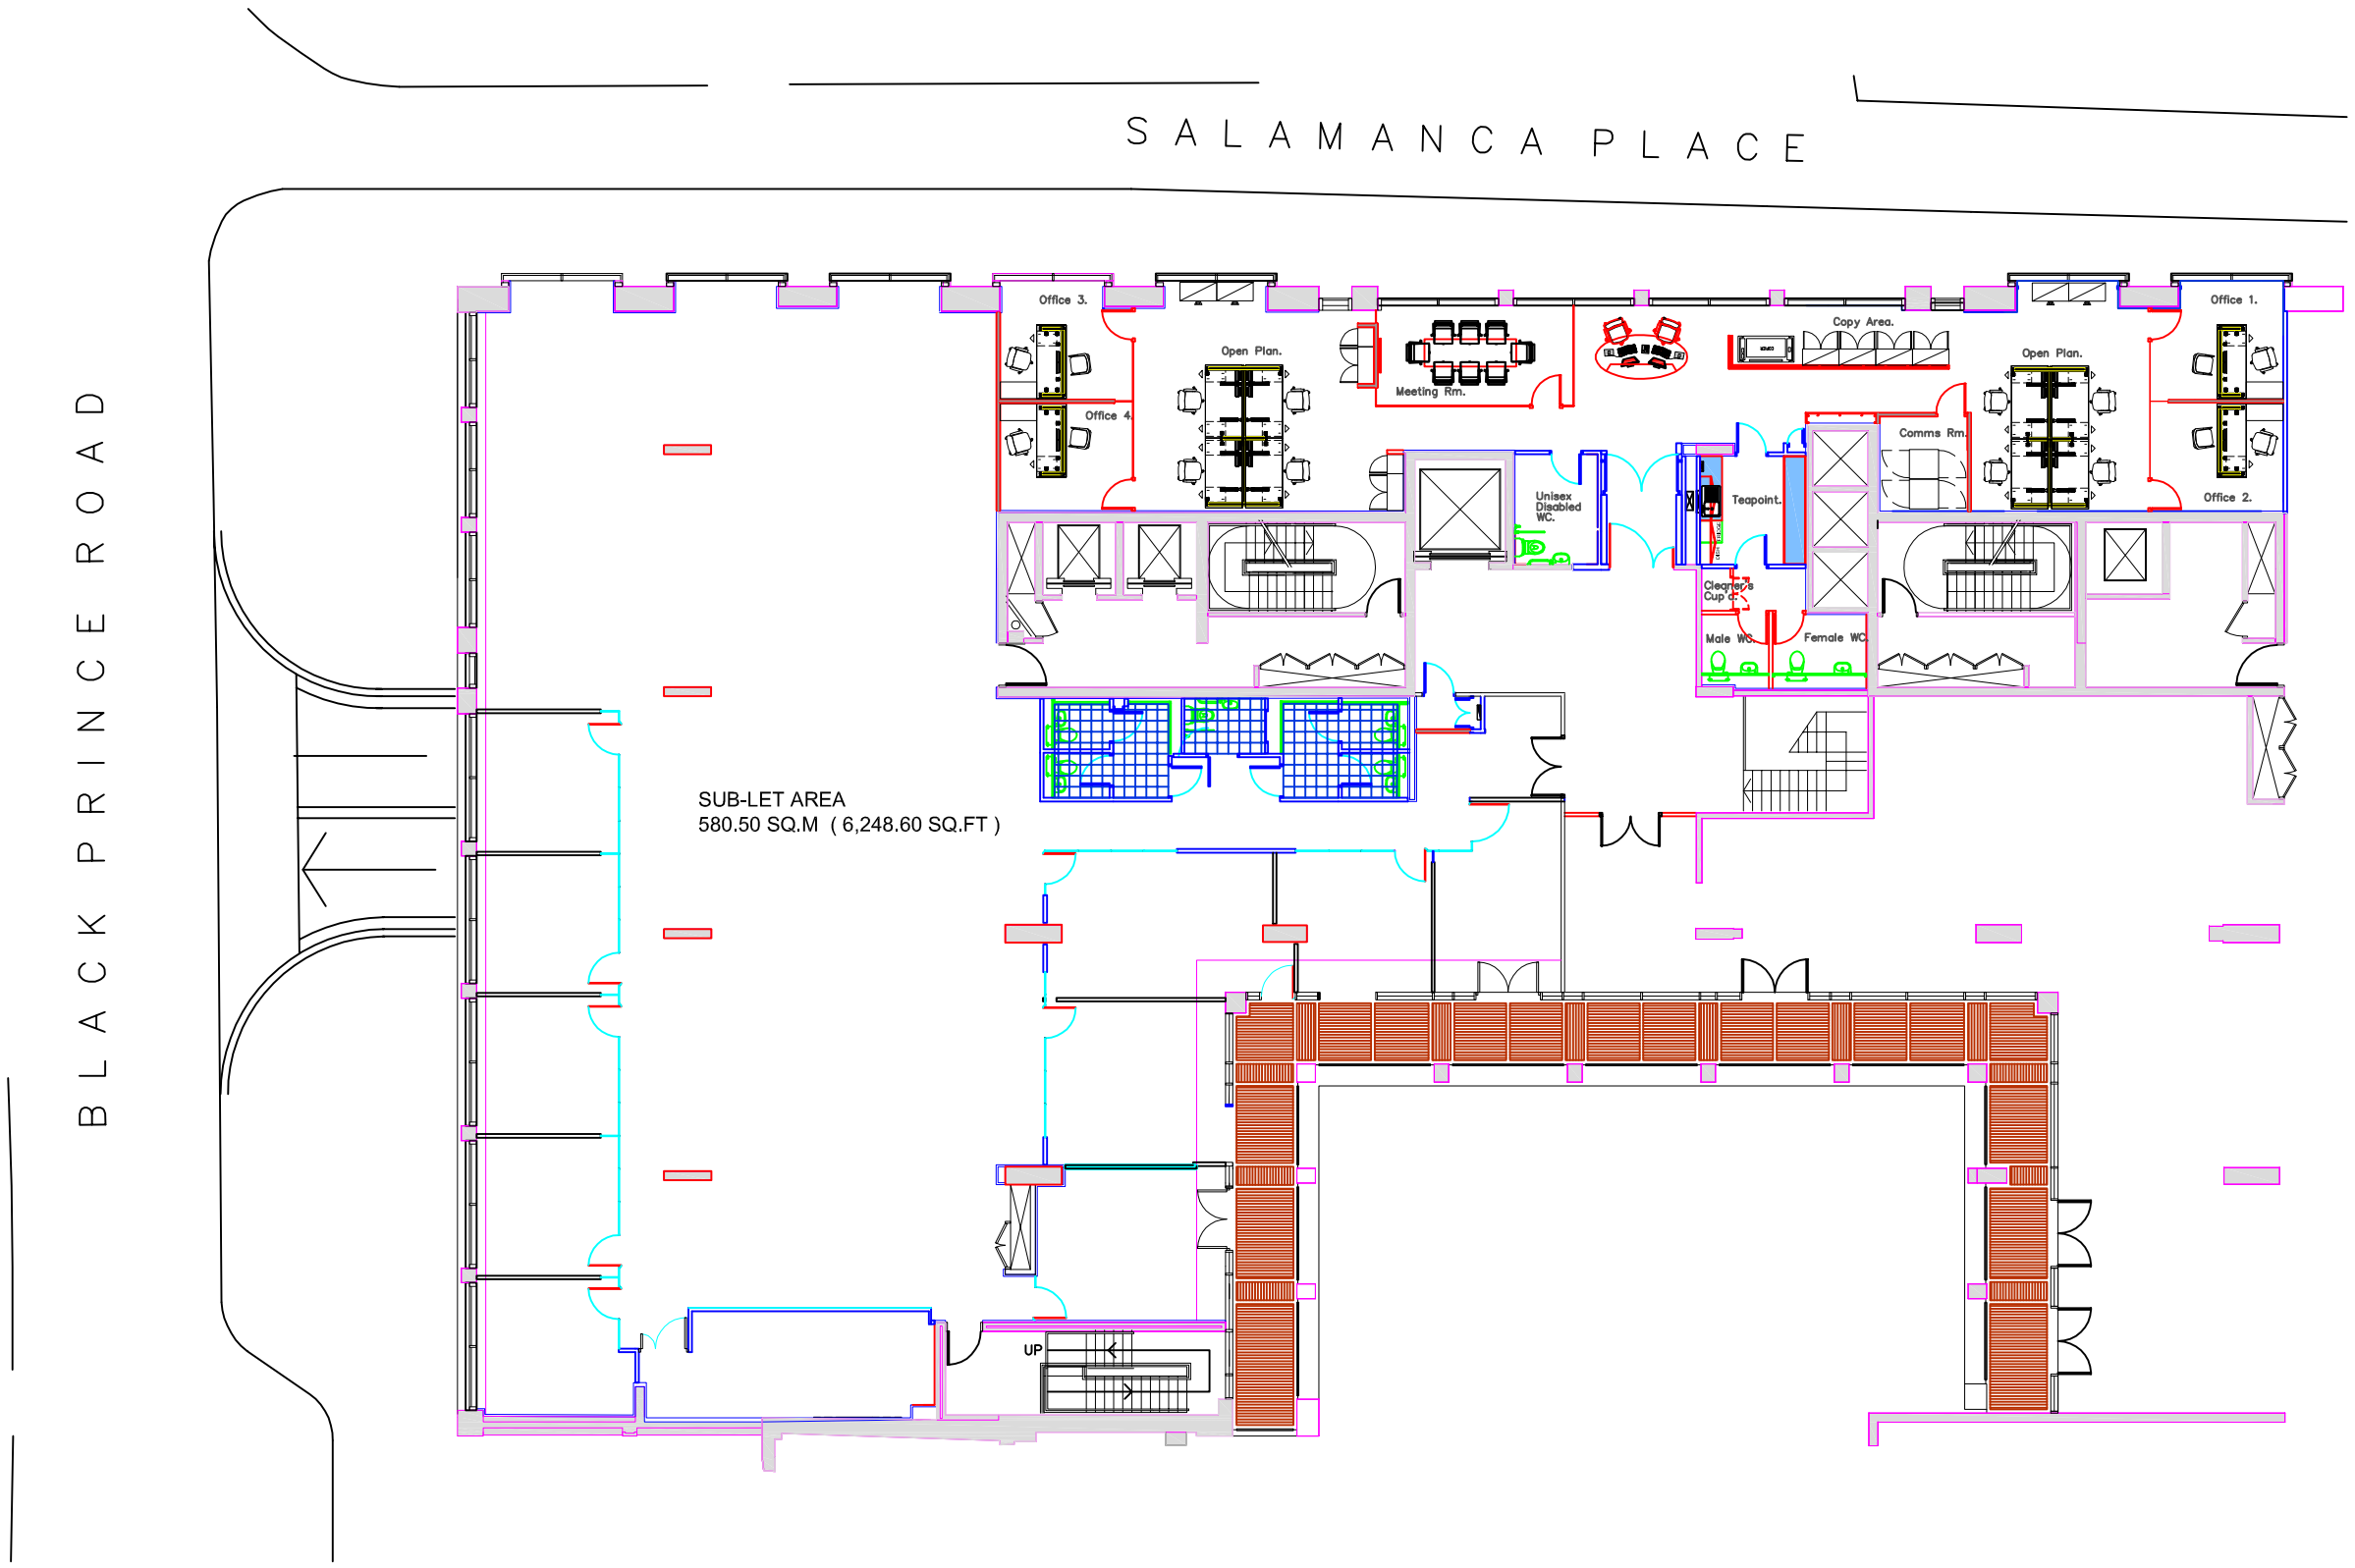

NOTE:
DO NOT SCALE FROM THIS DRAWING
DIMENSIONS TO BE CHECKED ON SITE

This drawing is protected under Copyright and at no time should any portion of this drawing be reproduced or copied without permission.

Please note all sub-contractors drawings are subject to approval by PPC LLP or their consultants.

revisions

A	first issue	am	18.11.10
.	.	.	.
.	.	.	.
.	.	.	.
.	.	.	.
.	.	.	.
.	.	.	.
.	.	.	.
.	.	.	.
.	.	.	.

FOR CONSTRUCTION

PPC
OFFICE DESIGN • OFFICE FIT OUT

Property Presentation and Construction LLP

3 - 5 Swallow Place
London
W1B 2AF

T. +44 (0)20 7290 9700
F. +44 (0)20 7409 1824

Client
Tuckerman

Project
Salamanca Square
London

Drawing
Proposed First Floor Layout

Scale	Date		
1:100 @ A1	Nov 2010		
Project no.	Sequential	Detail	Rev
0825 Layout	SK	100	A

Size = A1