


KEY | NOTES

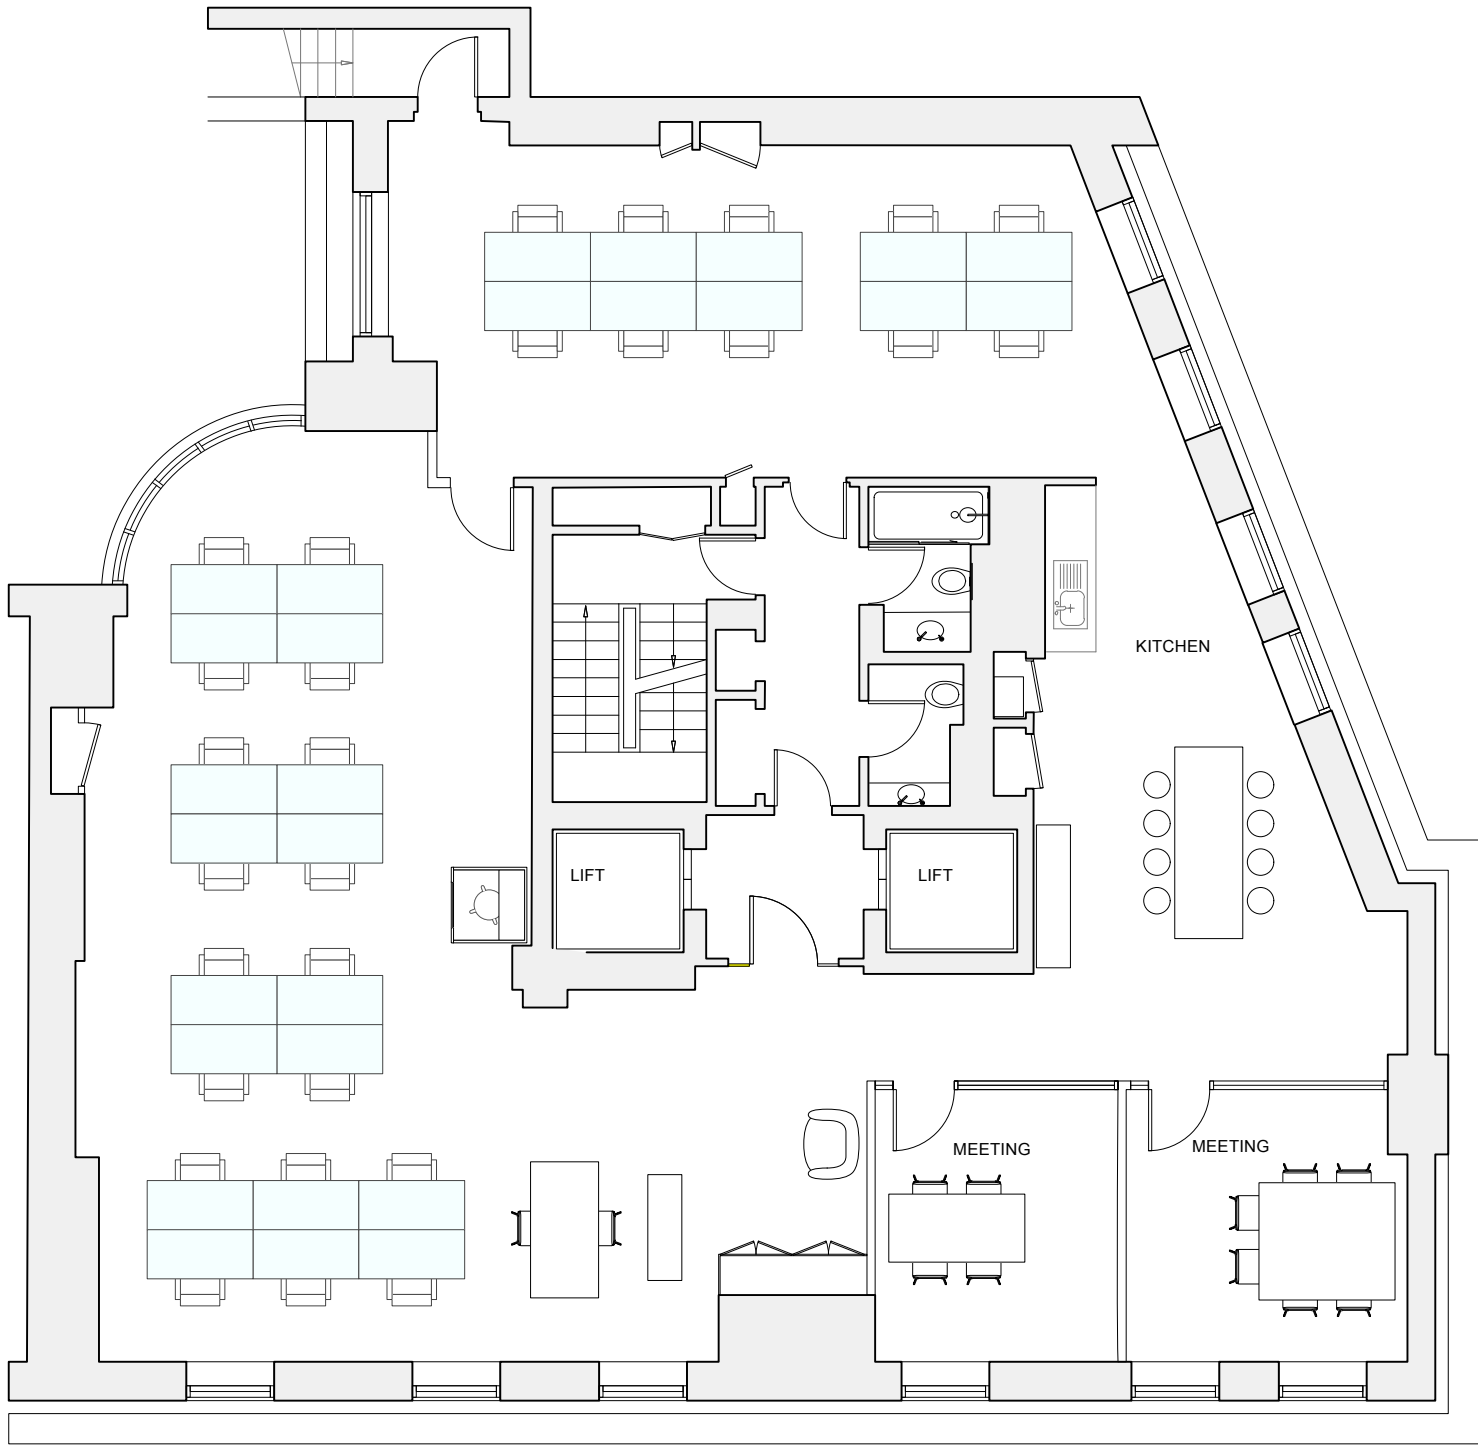

A	02.10.2026	FOR INFORMATION	
Rev	Date	Amendments	Check

**Material Works
Architecture** __

www.material-works.com

Drawing Title	
55 Blandford 4th Floor Proposed + Furniture	
Job Title	Job No.
Blandford Street	2001
Scale	Drawing No.
1:100 @ A3	55_GA_004F