


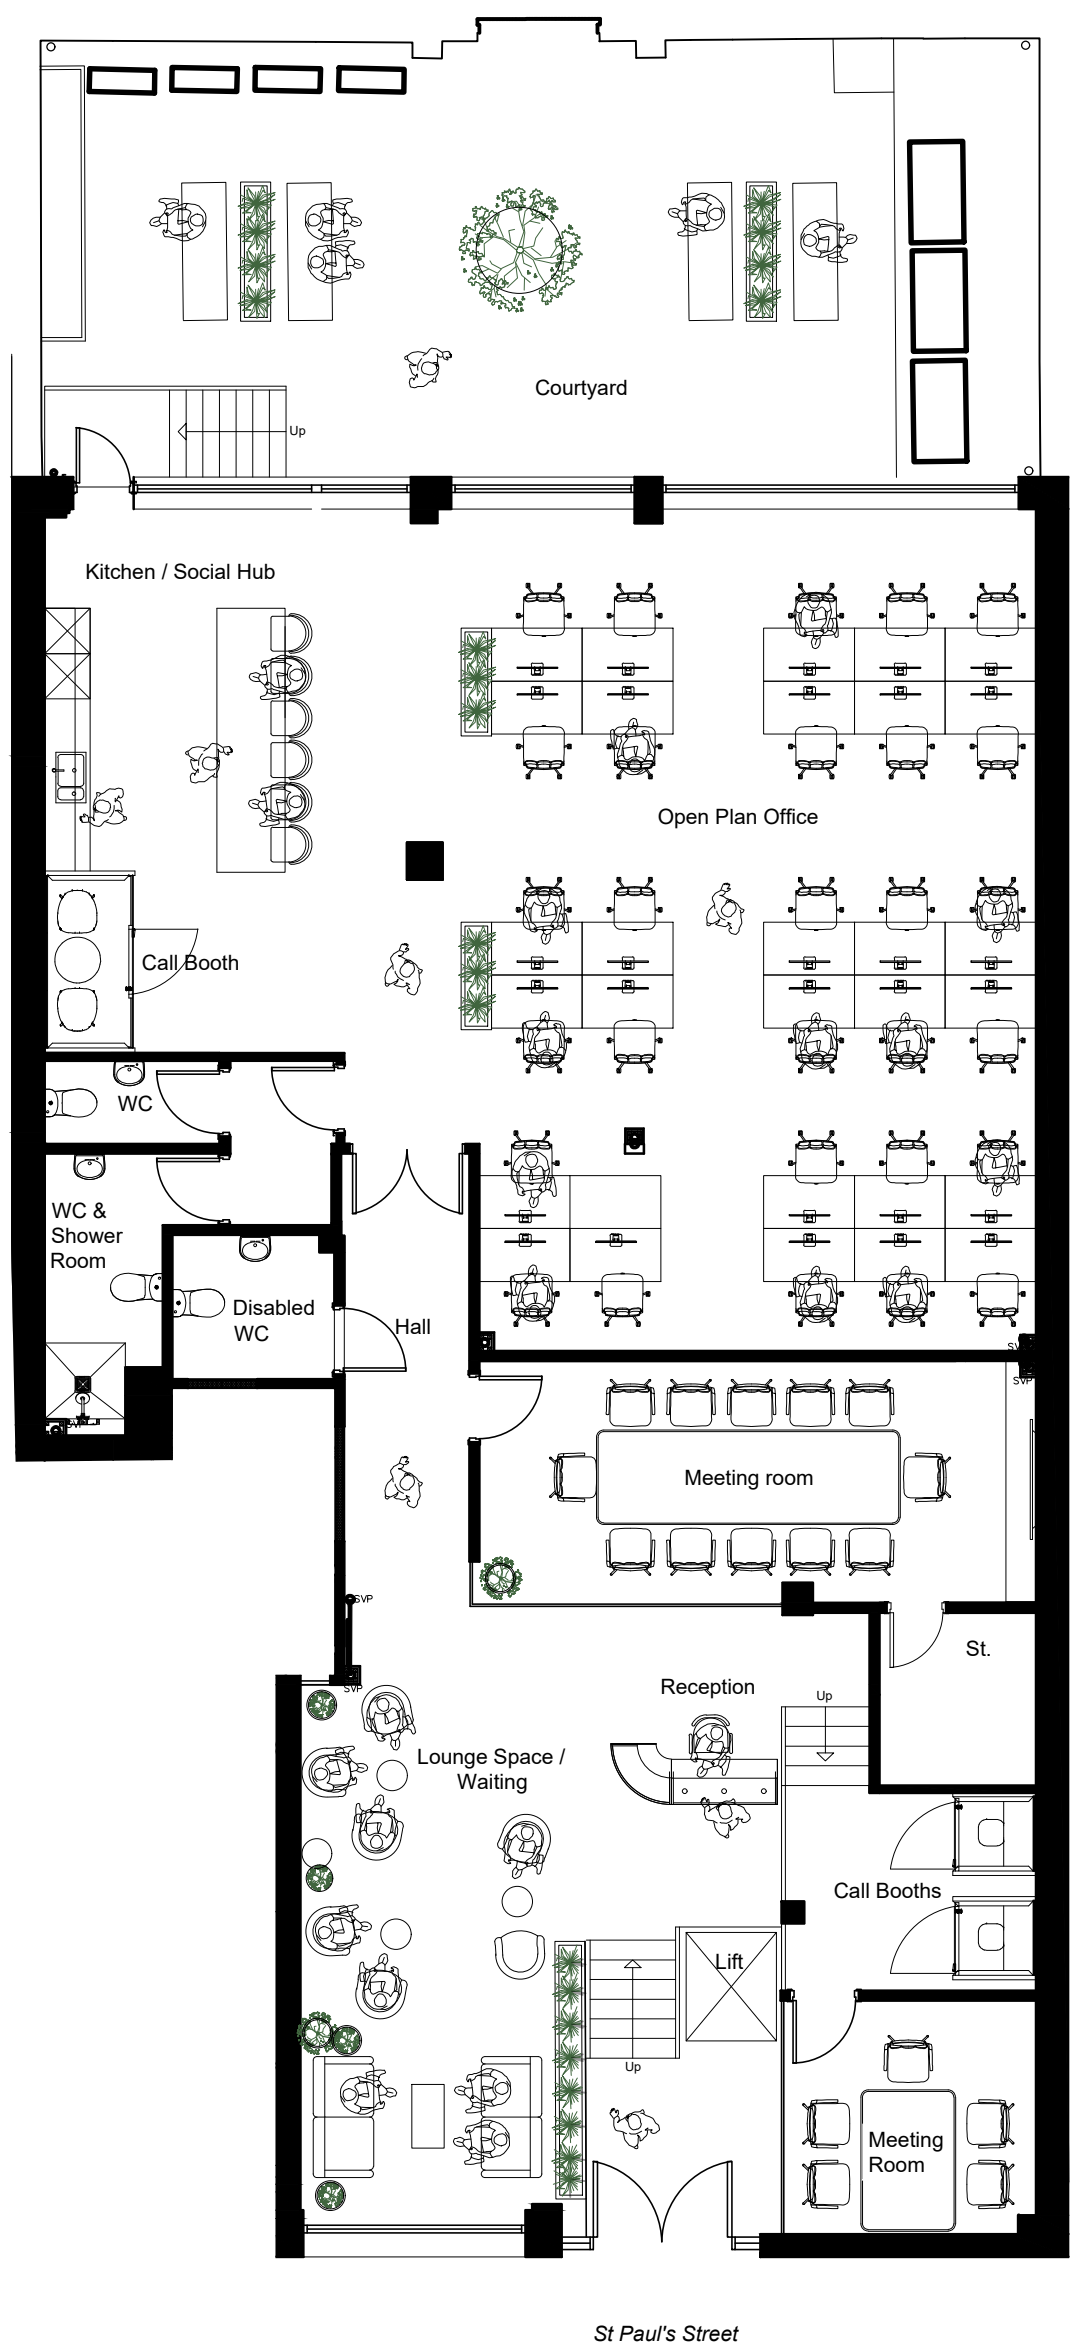

This drawing is for illustrative purposes only and is subject to regulations and detailed design.

REVISIONS

This design is copyright ©



LAYOUT PLAN

Drawn: JE Scale: 1:100 @ A3
Date: AUG26 Checked:



Dwg No: 003/12(04)001 #