REVISIONS		
REV	DESCRIPTION	DATE
A	INITAL PLAN	09/09/19

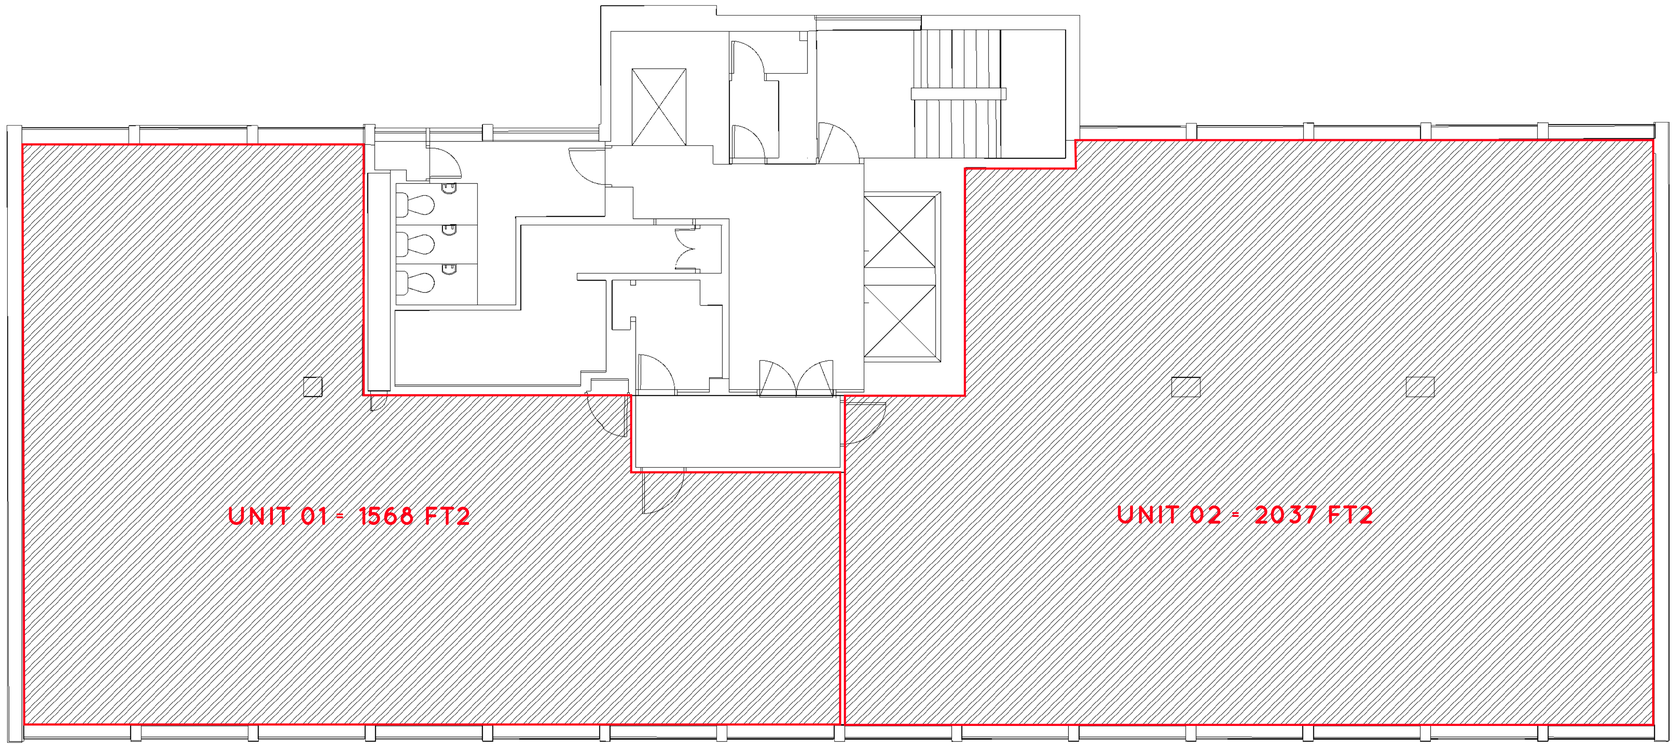

FOURTH FLOOR - UNIT AREAS

Ovo Spaces 0114 2434600 info@ovospaces.co.uk www.ovospaces.co.uk

PROJECT	SCALE	Designer
SI0753	1:100@A1	SK
DRG NO	REV	
G401	A	

© copyright 2019 Ovo Spaces.
This drawing remains the property of Ovo Spaces.
and must not be reproduced or disclosed to a third party
without prior consent of Ovo Spaces.

REVISIONS		
REV	DESCRIPTION	DATE
A	INITAL PLAN	09/09/19

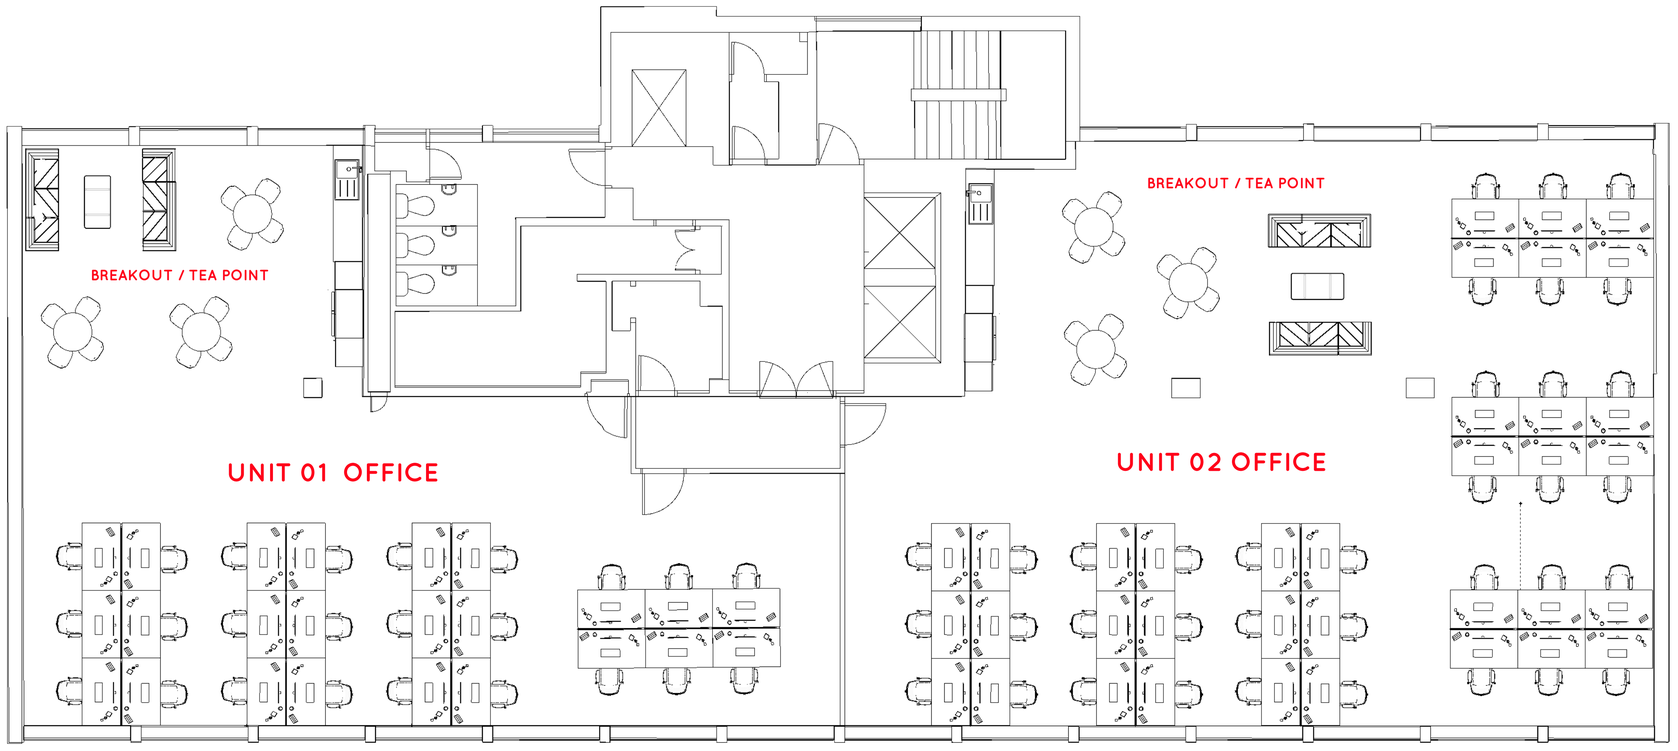

FOURTH FLOOR - EXAMPLE LAYOUTS

DISPLAYED OCCUPANCY:
UNIT 1 – 24 DESKS (1400 X600) // BREAKOUT AREA 3 TABLES – KITCHENETTE – SOFT SEATING AREA

UNIT 2 – 36 DESKS (1400 X600) // BREAKOUT AREA 3 TABLES – KITCHENETTE – SOFT SEATING AREA

Ovo Spaces 0114 2434600 info@ovospaces.co.uk www.ovospaces.co.uk

PROJECT SI0753	SCALE 1:100@A1	Designer SK
DRG NO G402	REV A	

© copyright 2019 Ovo Spaces.
This drawing remains the property of Ovo Spaces.
and must not be reproduced or disclosed to a third party
without prior consent of Ovo Spaces.