MARIS

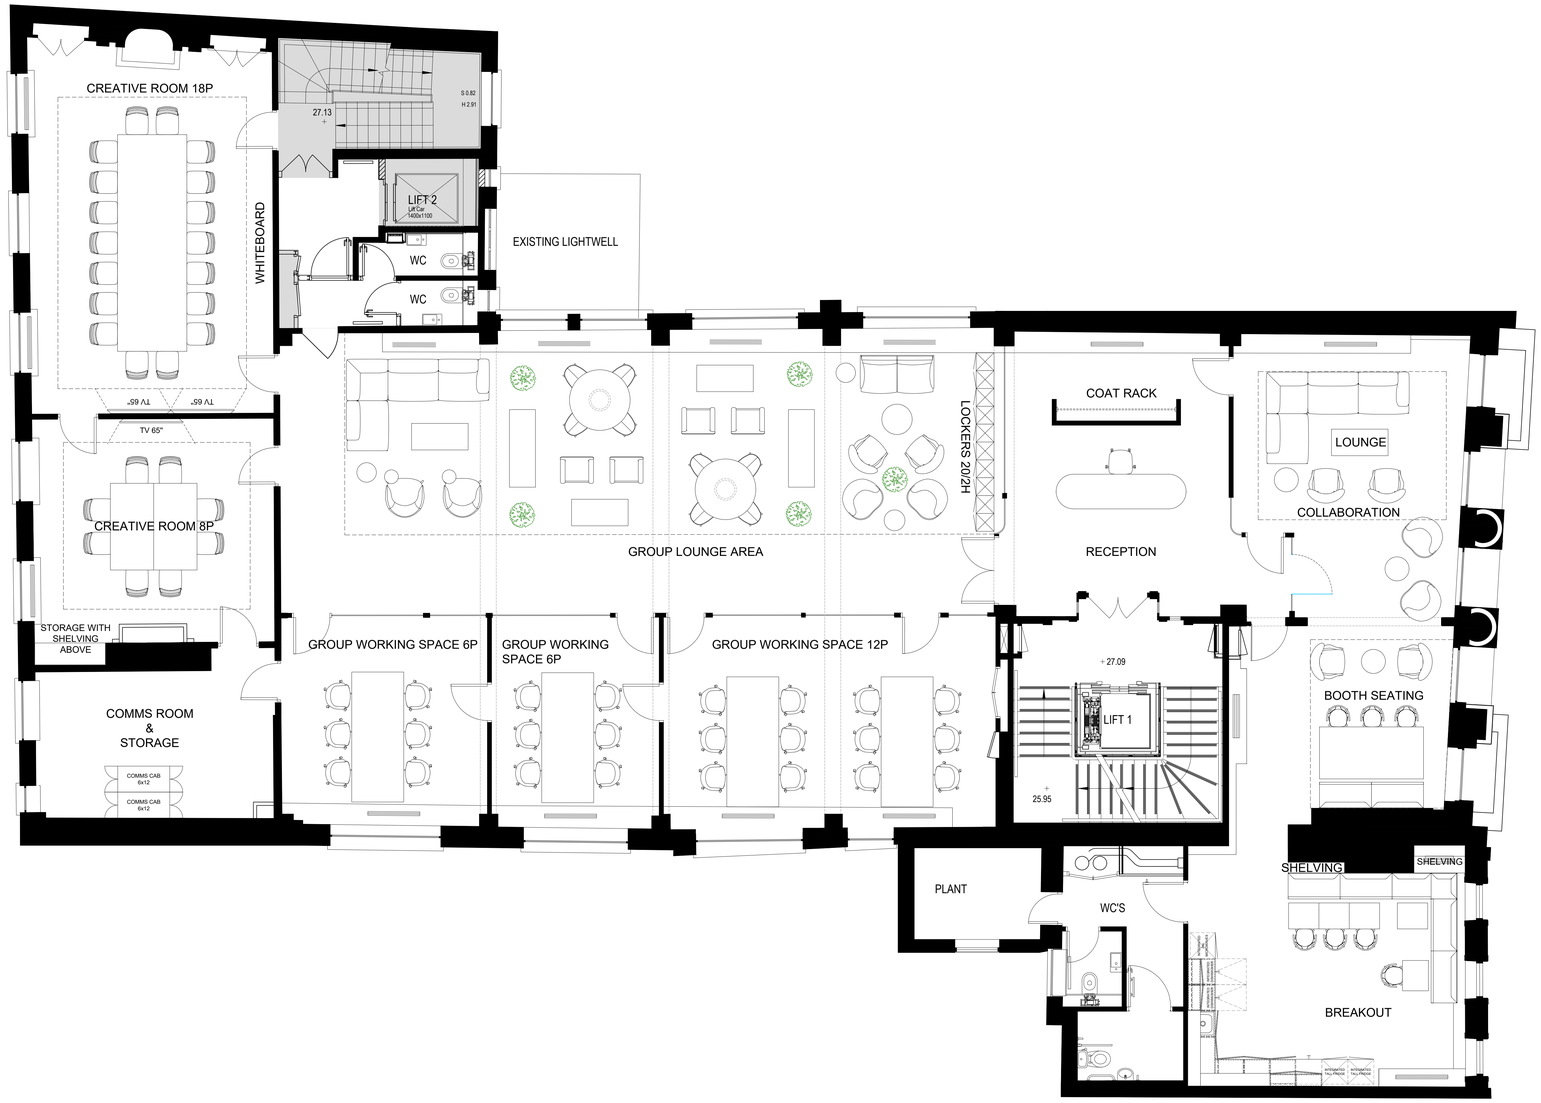

Floor 01

KEY TO GENERAL ARRANGEMENT

Some symbols shown may not appear in drawing, and may not be to scale. Drawing must be printed in colour.

Existing fit-out & basebuild

Existing basebuild wall or partitioning
Existing glazing
Existing solid single door
Existing glass single door
Existing solid double door
NO WORKS to landlord areas

New partitioning, glazing and doors

New partitioning
New glazing
Refer to PSO drawing for specification
New solid single door
New glass single door
New solid double door
Refer to door schedule for specification

Furniture

New furniture
Existing furniture
Expansion furniture
Low height storage unit
Medium height storage unit
Tall height storage unit
(double doors)
(drawers)
(lambour door)

Joinery, Tea Points, Storage Wall etc. Examples shown below only. Refer to scope of works, detail drawings & finishes schedule.

Reception Desk
Tea Point
Full height integrated storage cupboards
Full height integrated coat cupboards

REV	DESCRIPTION	BY	DATE
-	Drawing first produced	GFS/KM	24/06/2022

DRAWING STATUS
CONTRACT

The Mission Group

Address
30-32 Great Queen St.
Covent Garden
London WC2B 5BL

Project Number	Ref	Floor	Detail
31562	00	01	GA

Drawing Title
First Floor
General Arrangement

Produced by	Scale	Date Created	Rev
GFS/KM	1:50@A0	24/06/2022	A

MARIS
The Harlequin Building
65 Southwark Street
London SE1 0HR
T 020 7902 1866
E hello@maris.co.uk
W maris.co.uk

MARIS

© MARIS INTERIORS LLP Property & Copyright
Use of drawings is not permitted nor can they be copied, duplicated or distributed without the consent of the LLP.

All designs are the sole property of MARIS INTERIORS LLP, and may not be used, transferred, or disclosed to a third party without the express permission of MARIS INTERIORS LLP. Electronic copies of this drawing are supplied for convenience only. No dimensions or other information should be used from the electronic copy. Do not scale from this drawing. Figured dimensions only are to be used For Construction and any scaling of the drawing will be at the Contractor's risk. Contractor to verify all dimensions, levels, and components on-site. Any discrepancies shall be addressed in writing to this office for clarification prior to the commencement of the work, otherwise the Contractor shall bear full responsibility for any associated cost. Any claims for variations or extras shall be submitted to this office for assessment prior to approval of any such variation or extra. This drawing is to be read in conjunction with all other Contract documentation. This drawing must be signed otherwise it will be invalid. Building parameters taken from as built drawings provided. Check survey undertaken only, subject to statutory approval. All dimensions shown are in millimetres unless otherwise shown.