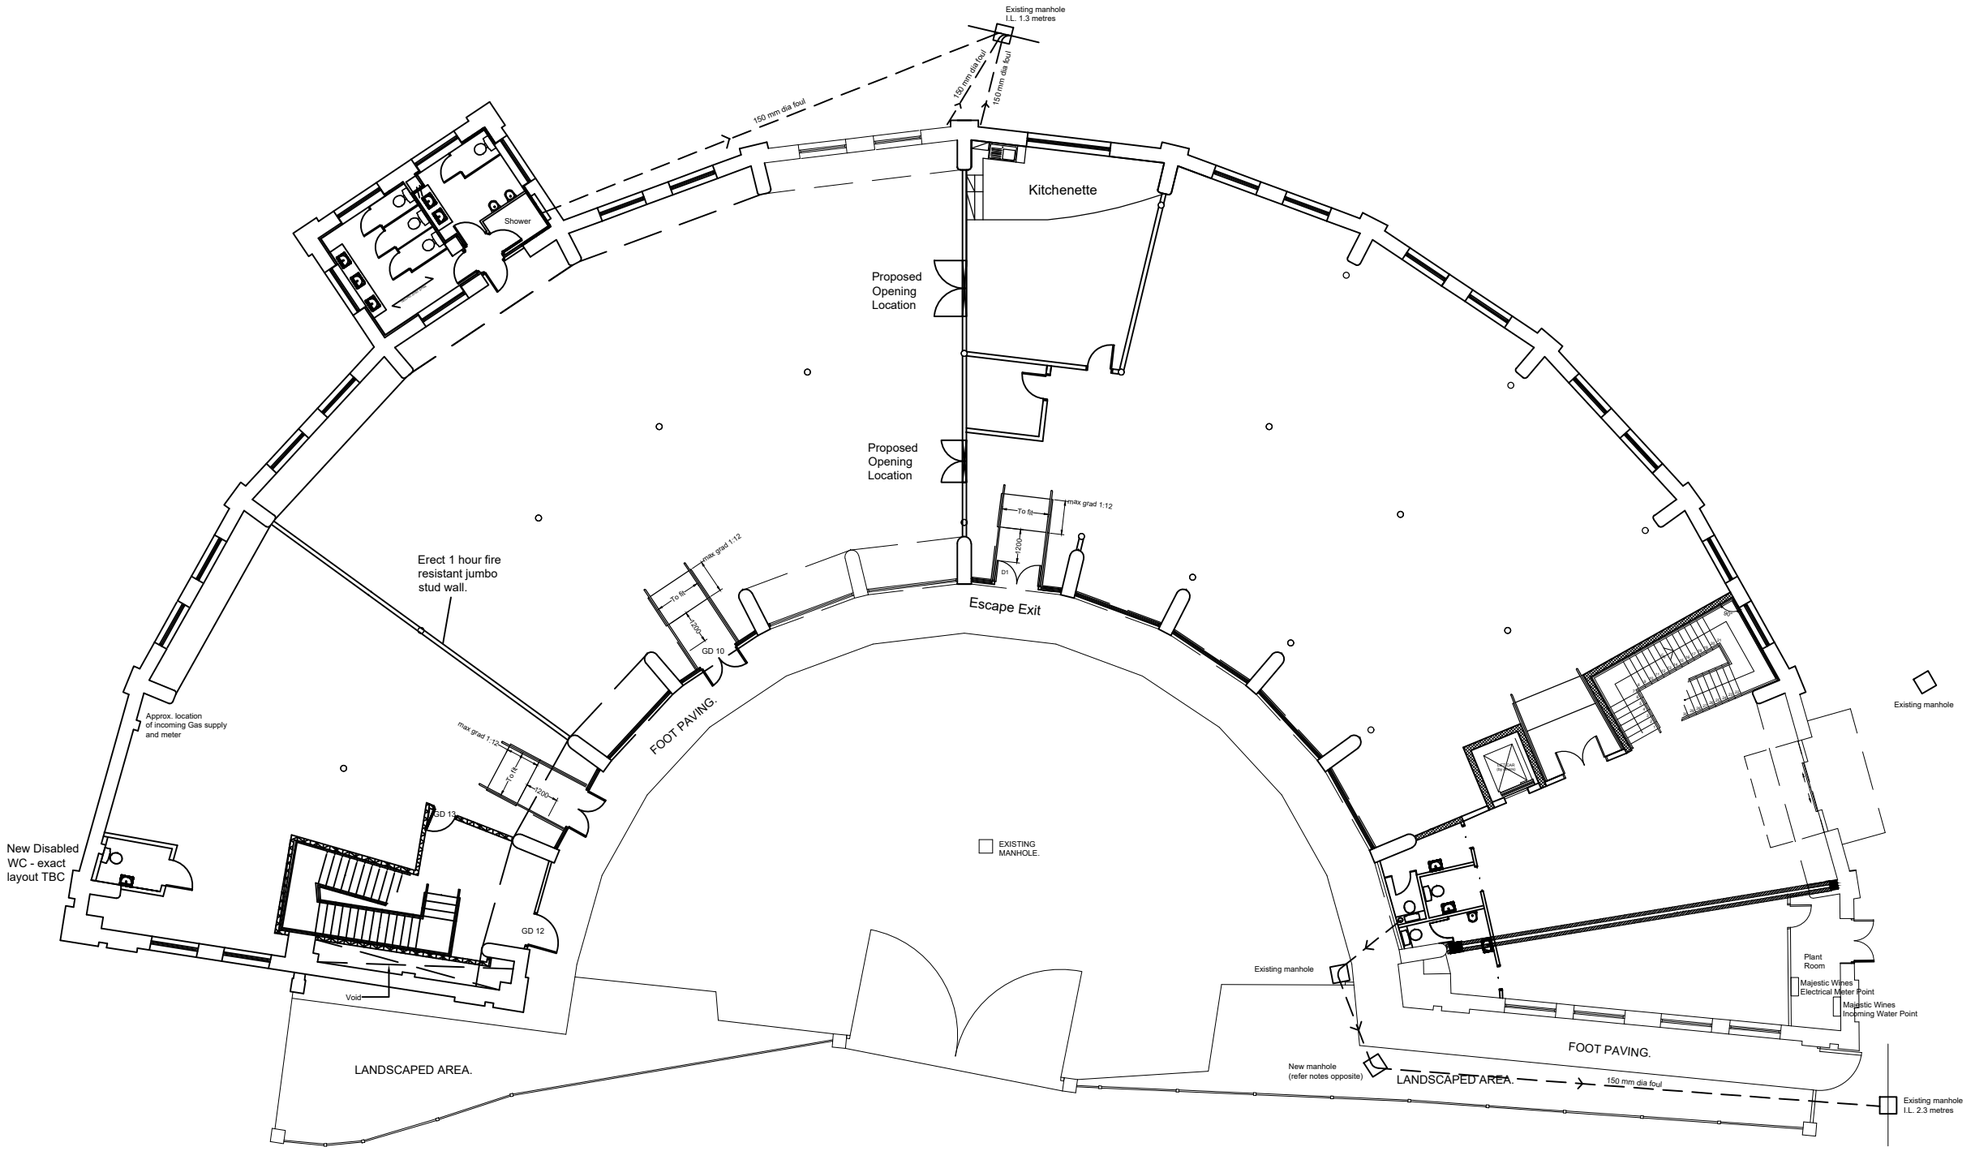

HALF ROUNDHOUSE
GROUND FLOOR PLAN