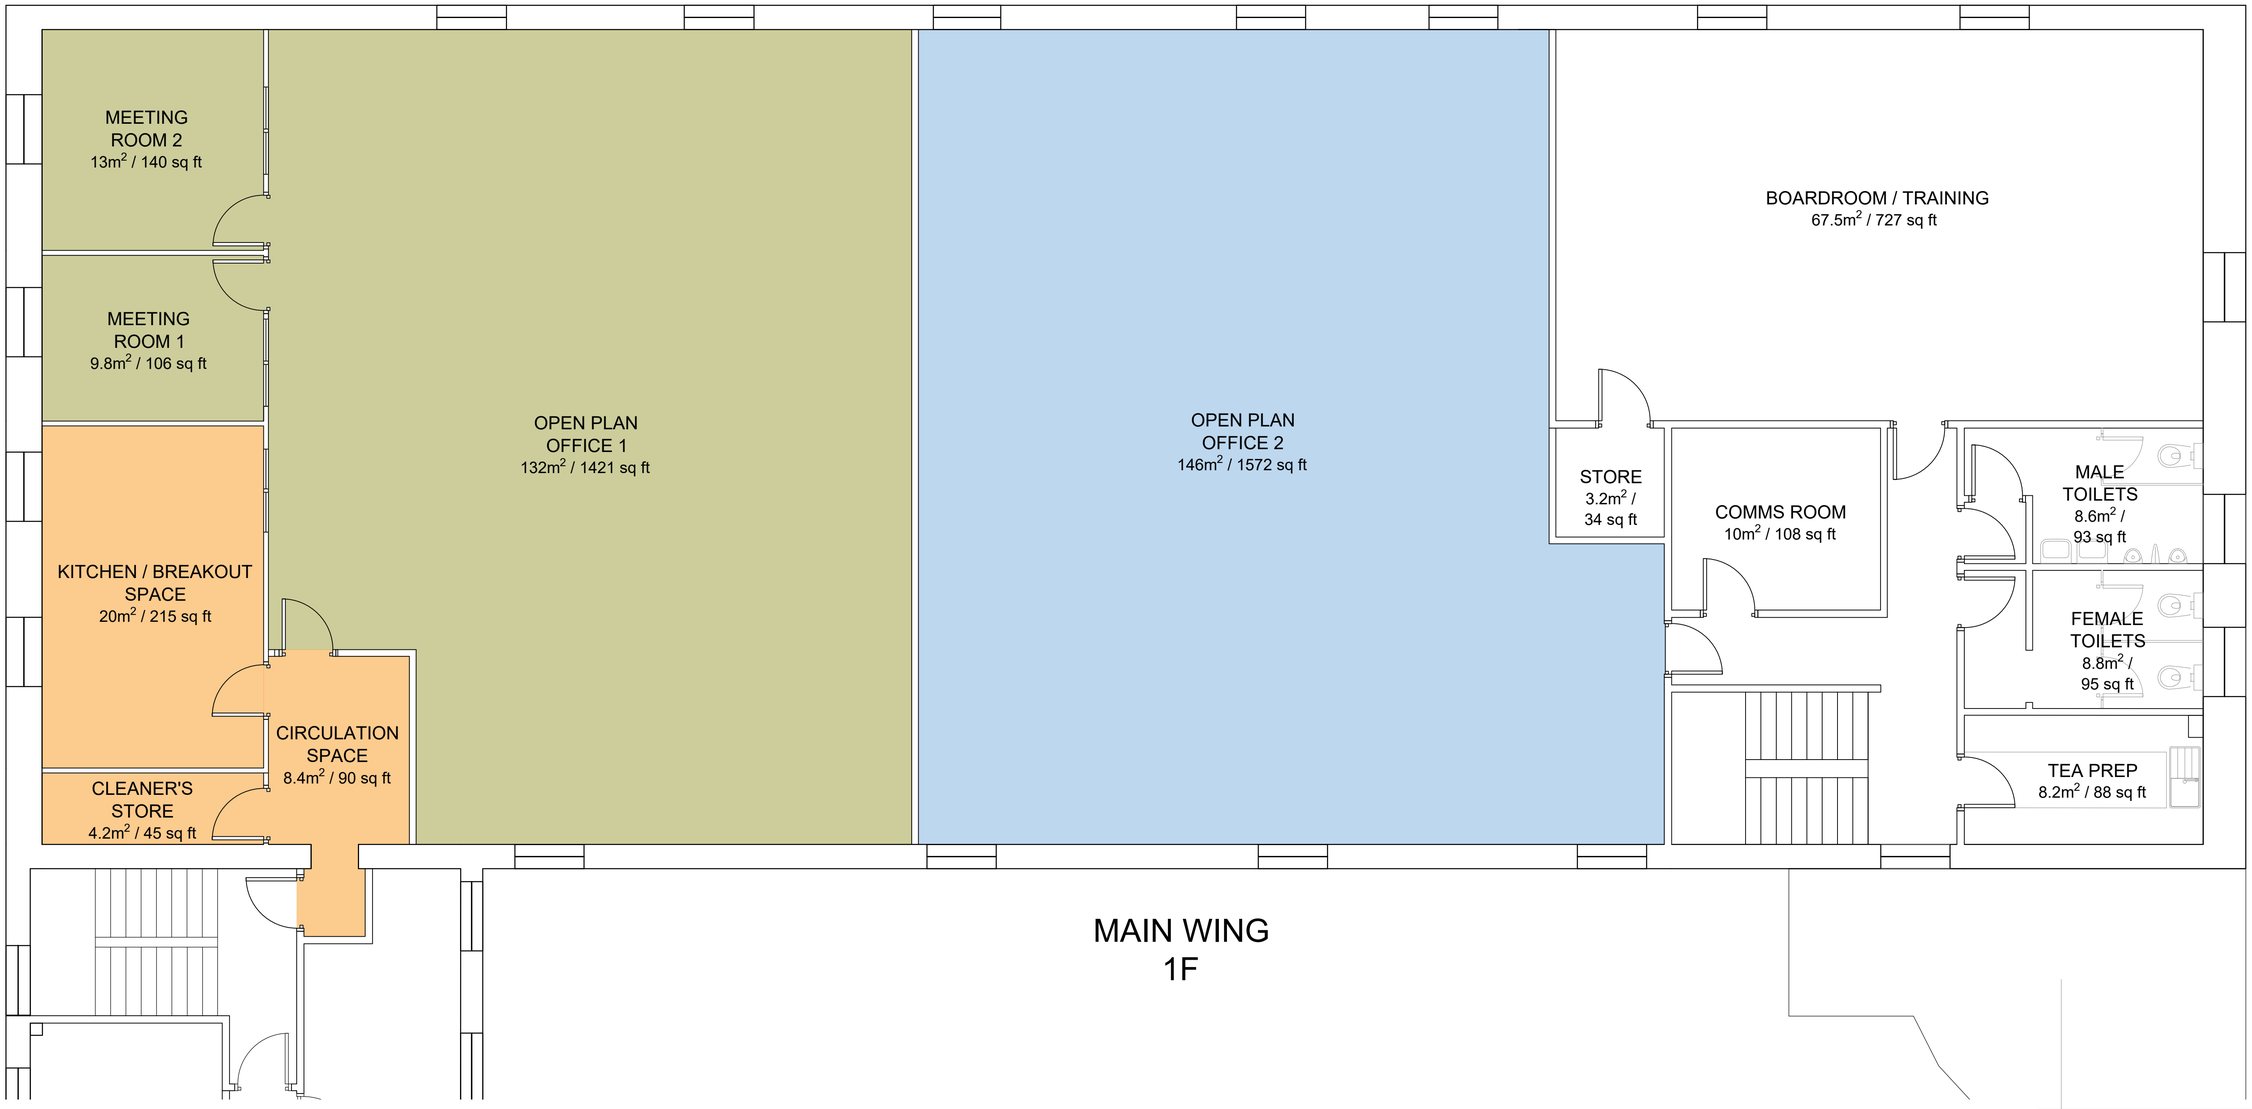

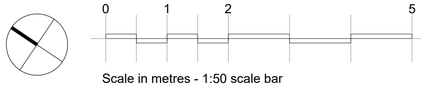

Scale in metres - 1:50 scale bar

rev	description	date	by	checked

DO NOT SCALE. Use figured dimensions only. All dimensions, spot levels and drainage positions to be checked on site by Contractor prior to construction. Any discrepancies to be reported back to Space Solutions. Drawings to be read & fully understood before work commences. **IF IN DOUBT ASK.**

2 Lochrin Square, 96 Fountainbridge,
Edinburgh, EH3 9QA
tel: +44(0)131 221 5210
www.spacesolutions.co.uk

L:\AutoCAD\Drawing Templates\Spacetrap 2010.dwg

SKETCH

client: **SARDC**	date: August 2026
address: The Rural Centre, Ingleston	drawn by: LL / checked: SG
title: Proposed zone plan	scale: 1:50 @ A1, 1:100 @ A3

SK01 August 2026 proposal

job number	dwg no	rev
TBC	**SK02**	

© Copyright of Space Solutions (Scotland) Ltd
Aberdeen | Dundee | Edinburgh | Glasgow | London