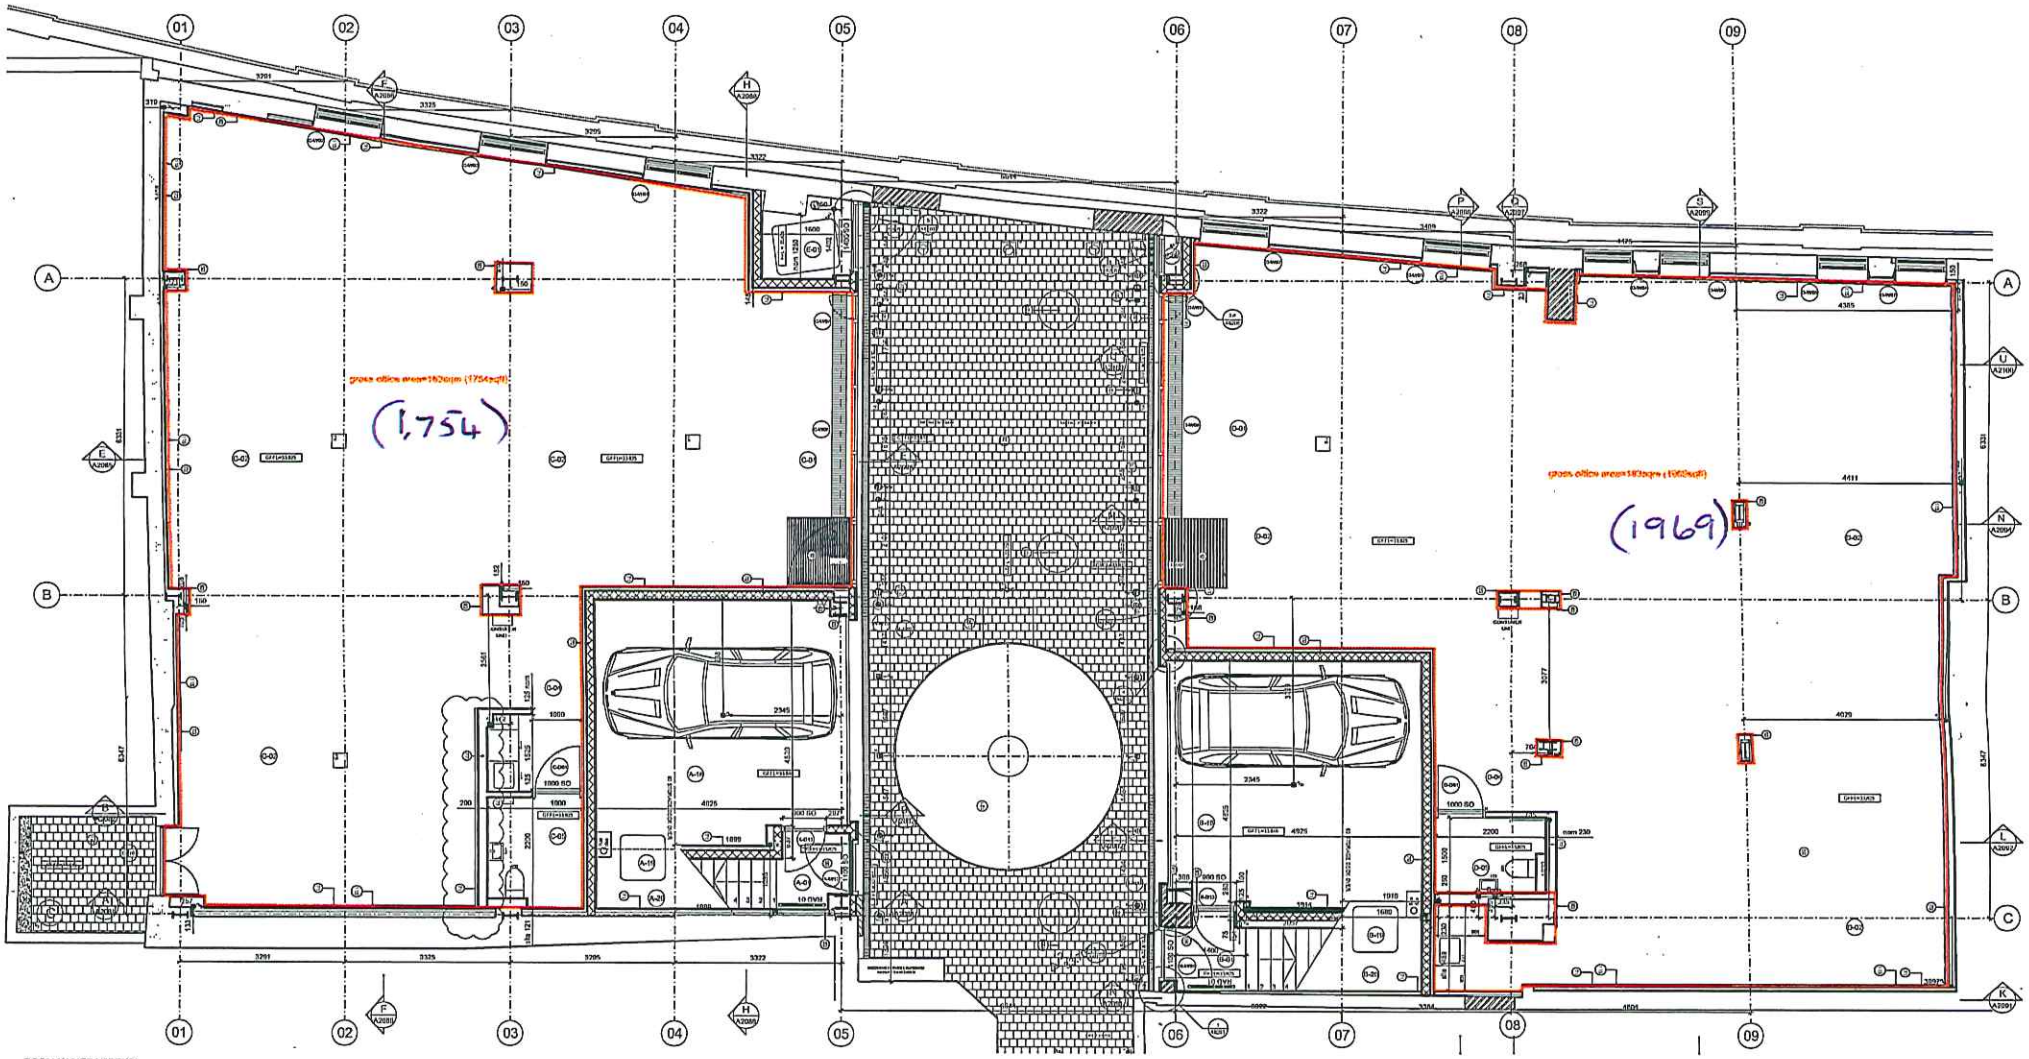

ROOM NAMES LEGEND

A-01	ENTRANCE	A-11	MASTER BATHROOM	B-01	ENTRANCE	B-11	MASTER BATHROOM	A-21	STORAGE DECK	D-01	ENTRANCE
A-02	HALL	A-12	SHOWER	B-02	HALL	B-12	SHOWER	B-21	STORAGE DECK	D-02	OPEN PLAN OFFICE
A-03	STAIR	A-13	BEDROOM 2	B-03	STAIR	B-13	BEDROOM 2			D-03	SERVICES CUPBOARD
A-04	COAT CUPBOARD	A-14	BEDROOM 3	B-04	COAT CUPBOARD	B-14	BEDROOM 3	C-01	ENTRANCE	D-04	KITCHEN
A-05	AIRING CUPBOARD	A-15	FAMILY BATHROOM	B-05	AIRING CUPBOARD	B-15	FAMILY BATHROOM	C-02	OPEN PLAN OFFICE	D-05	DISABLED WC
A-06	UTILITY CUPBOARD	A-16	LOWER ROOF TERRACE	B-06	UTILITY CUPBOARD	B-16	LOWER ROOF TERRACE	C-03	SERVICES CUPBOARD	D-06	STORE
A-07	KITCHEN	A-17	UPPER ROOF TERRACE	B-07	KITCHEN	B-17	UPPER ROOF TERRACE	C-04	KITCHEN		
A-08	LIVING ROOM/DINING ROOM	A-18	GARAGE	B-08	LIVING ROOM/DINING ROOM	B-18	GARAGE	C-05	DISABLED WC		
A-09	MASTER BEDROOM	A-19	BIN STORE	B-09	MASTER BEDROOM	B-19	BIN STORE	C-06	STORE	E-01	B1 BINSTORE
A-10	BEDROOM STAIR	A-20	BOILER/METERS	B-10	BEDROOM STAIR	B-20	BOILER/METERS			E-02	B1 METERS AND OFFICE POSTBOX

PB on gyplinr
New brickwork
New light weight steel frame ext. wall construction rendered
New blockwork
Trench
Radiators
Roof safety access system
Insulated PB on gyplinr

IMPORTANT NOTE:
DIMENSIONS TO BE MARKED OUT ON SITE AND CONFIRMED BY ARCHITECT PRIOR TO COMMENCEMENT OF WORKS

date	rev	revisions
13.09.06	L	A-W12 & A-W13 amended B-W12 amended
27.11.06	M	Ceramic tiles to WC floors omitted Boxings to steel column GL 8B amended
01.12.06	N	FFL A-18 & B-18 amended
01.03.07	O	Kitchenette amended Stair to Loft A amended
28.03.07	P	Office Rads omitted Setting out WC amended

key plan

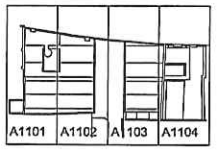

notes

DMFK Architects Ltd take no responsibility for dimensions obtained by scaling from this drawing. If no dimension is shown the recipient must ascertain the dimension specifically from the architect or by site measurement and may not rely on the drawing. Supply of the drawing in digital form is solely for convenience and no reliance may be placed on any data in digital form. All data must be checked against hard copy. This drawing is issued for design intent only and should not be used for construction unless stated.

copyright
This drawing is the property of dMFK Architects ltd. No disclosure or copy of it may be made without the written permission of dMFK Architects ltd.

dMFK
DE METZ FORBES KNIGHT ARCHITECTS
address unit 4 250 finchley road london nw3 0dn t 020 7435 1144 f 020 7435 0884 mail info@dmfk.co.uk

project: GLOUCESTER STUDIOS LONDON
drawing title: PROPOSED GROUND FLOOR

client	scale at A1	scale at A3	drawn	date
London Buildings	1.50	1.100	EW	09.09.05
	project no.	drawing no.	revision	
	1405	A110	P	