


Copyright of this drawing is vested in 5plus Architect and it must not be copied or reproduced without written consent. Figured dimensions only are to be taken from this drawing, DO NOT SCALE OFF THIS DRAWING IF IN DOUBT ASK

All contractors must visit the site and be responsible for taking and checking all dimensions relative to their work. 5plus architects are to be advised of any variation between drawings and site conditions.

Electronic data/ drawings issued as 'read only' and should not be interrogated for measurement. All dimensions and levels should be 'read only' from those values stated in text, on the drawings

167-169
Great Portland
Street

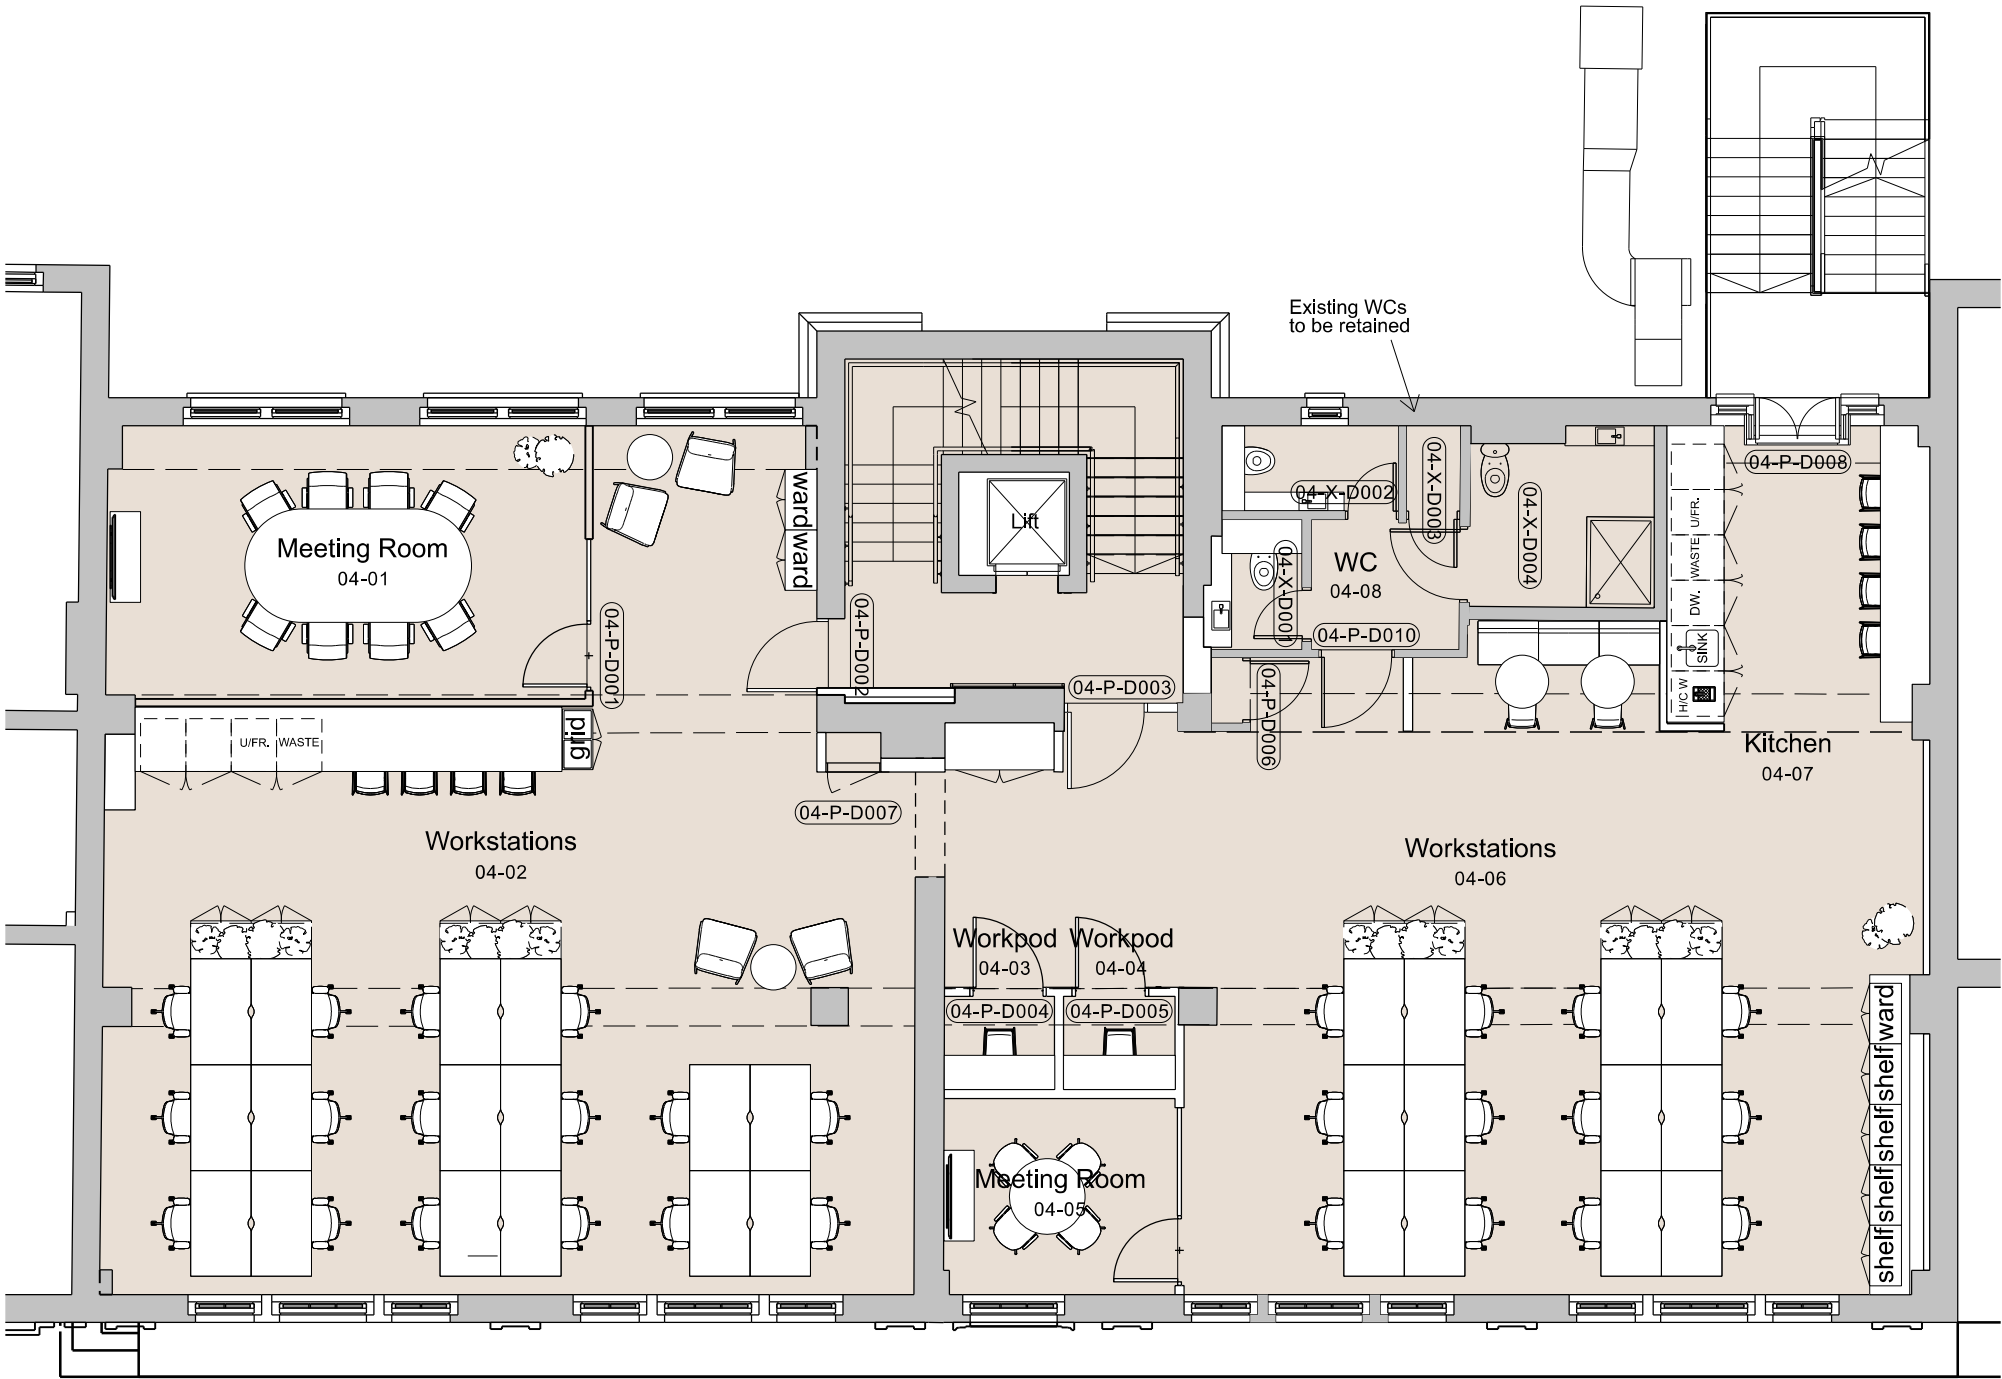

Great Portland Street

P05	23/09/25	Updated FFE
P04	28/04/25	Updated FFE
P03	24/03/25	Updated Layout
P02	18/02/25	Updated Layout
P01	03/01/25	Updated following VE
P00	05/09/24	Issued for information

REV:	DATE:	DETAILS:
------	-------	----------

5plus

Manchester. 0161 228 0211
Fourth Floor, The Hive, 47 Lever Street,
Manchester. M1 1FN

London. 0207 253 7644
The Leather Market, Weston Street,
London SE1 3ER

PROJECT:
Great Portland Street Estate

www.5plusarchitects.com

TITLE:
Devon House 4th Floor
Furniture Layout

SCALE:	ORIGIN DATE:	DRAWN:	CHECKED:
1:100 @ A3	15.07.24	GH	DKS

STATUS:
Information

PROJECT	DRAWING NO:
06077	5PA-B3-04-DR-A-262204

REV:
P05