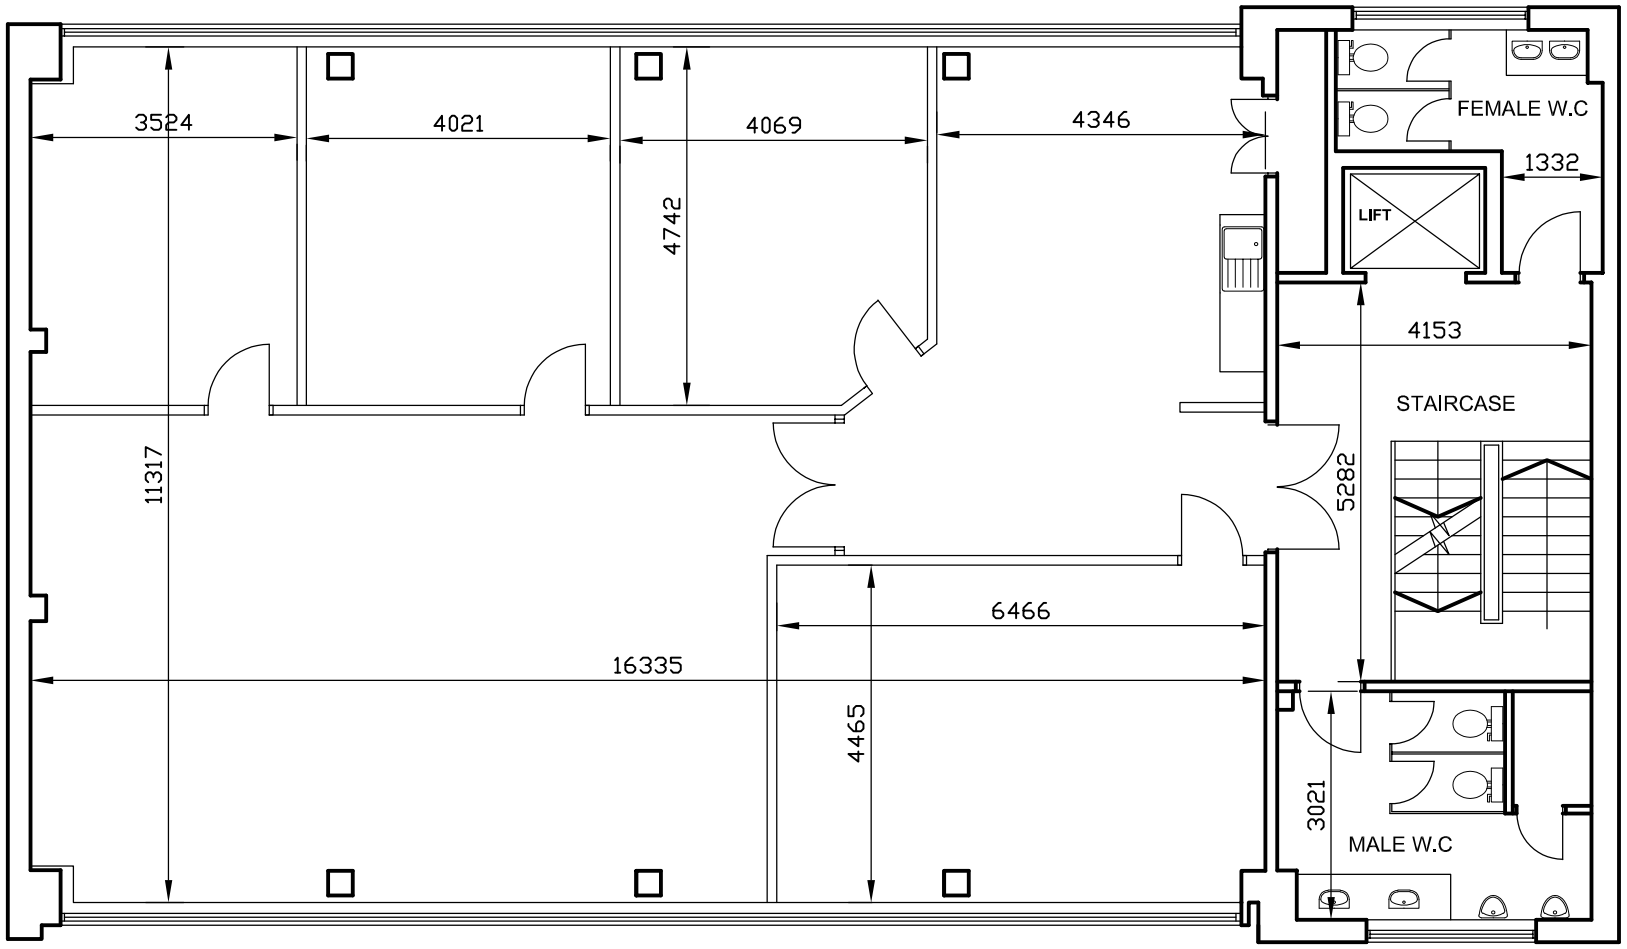

EXISTING SECOND FLOOR PLAN

Rev.	Date	Description	Status
			B of Q
			Tender
			Construction
			As Built

Thorne ARCHITECTURE

The Creative Industries Centre, Wolverhampton Science Park, Glaisher Drive, Wolverhampton, WV10 9TG.
Tel - 01902 717782 Fax - 01902 717783
Email - studio@thornearchitecture.co.uk

Drawn	PS
Checked	JT
Scale	1:100 @A3
Client	4G Properties Ltd
Project	17 Lichfield Street Walsall
Drawing	Existing Second Floor Plans

Date	Job No.	Drg No.	Rev.
May.24	24071	202	-

The copyright of this drawing and all the works described hereon is owned by Thorne Architecture Limited. Do not scale this drawing. Work to figured dimensions only. If in doubt, ask!!!