


BUILDING 1, HALL FARM, WESTON COLVILLE, CAMBRIDGESHIRE, CB21 5PE

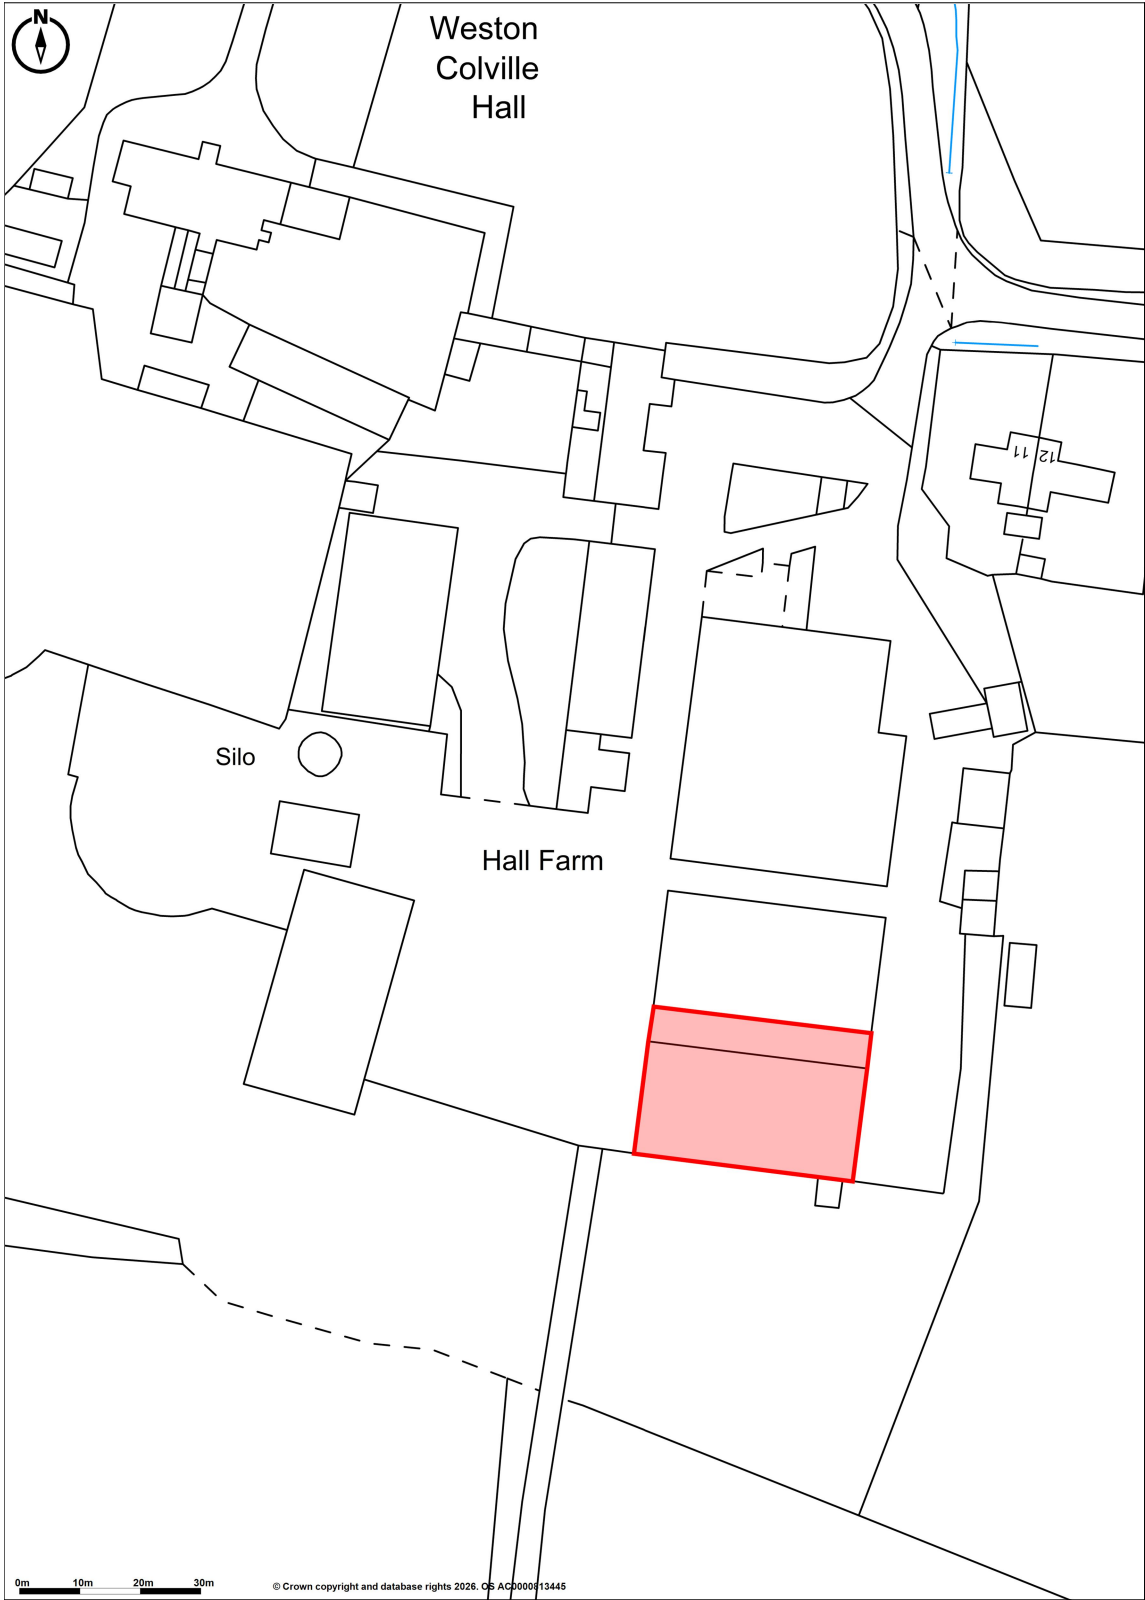

Promap
LANDMARK INFORMATION

© Crown copyright and database rights 2026. OS AC0000813445
Plotted Scale - 1:1250. Paper Size - A4

