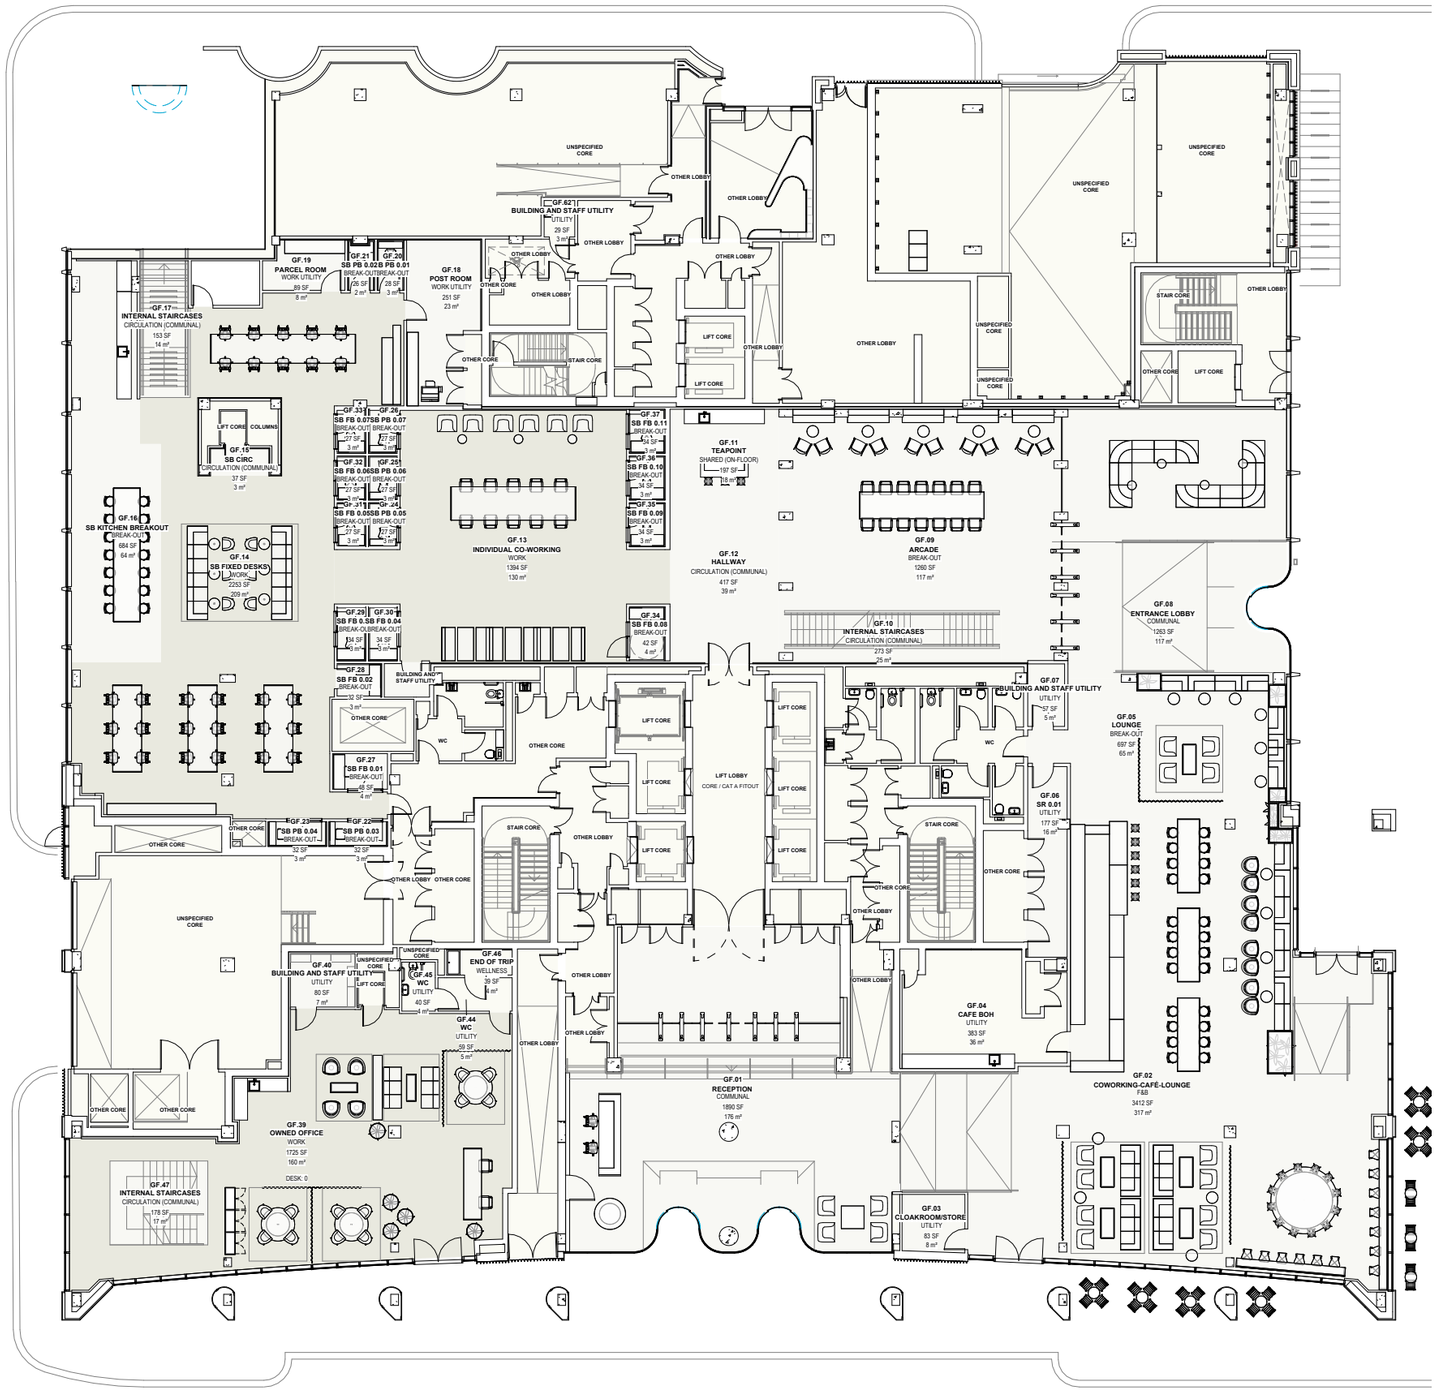

1 GF-FFL Sales Plans New
1 : 125

DO NOT USE DRAWING FOR CONSTRUCTION. TO BE USED FOR DESIGN INTENT ONLY.

DO NOT SCALE FROM THIS DRAWING.

FORA TO APPROVE ALL FINISHES SAMPLES AND SHOP DRAWINGS PRIOR TO MANUFACTURE.

ALL DIMENSION DISCREPANCIES TO BE REPORTED TO FORA PRIOR TO MANUFACTURE

PRELIMINARY ISSUE

REVISIONS

No.	DATE	DESCRIPTION

FORA

PROJECT
FORA
THE JELLICOE

DRAWING TITLE
Ground Floor

SCALE	DRAWN BY	DATE	CHECKED BY
1 : 125			

DRAWING NUMBER
S_0000

REV