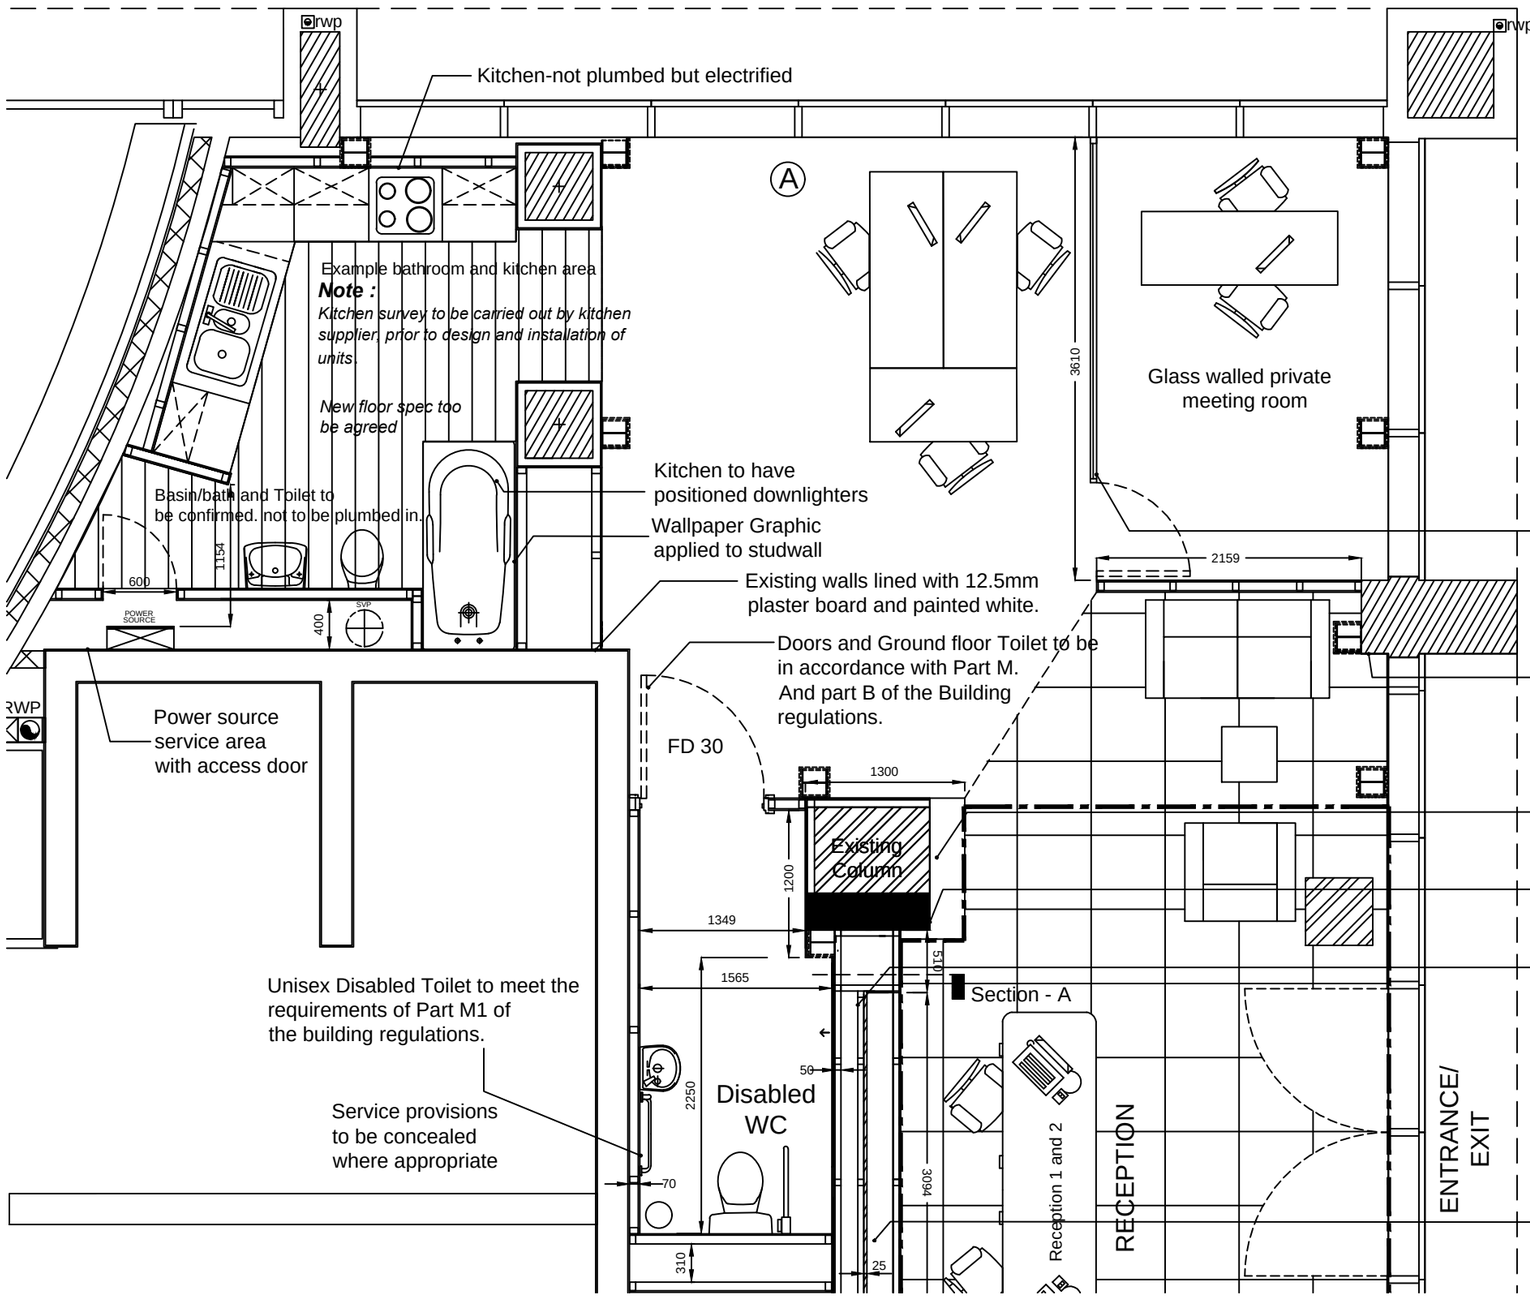

EXISTING STRUCTURE FINISHING
12.5mm PLASTERBOARD (NOMINAL 9.8KG/m2) MOUNTED ON DABS PLUS CONTINUOUS PERIMETER PLASTER DAB TO SEAL DRYLINING AT TOP AND BOTTOM

NEW PARTITION WALLING AND COVERING
12.5mm PLASTERBOARD (NOMINAL 9.8KG/m2) MOUNTED ALUMINUM STUDS

(B) RESIDENTIAL/ LETTING VIEWERS

(A) NEW HOMES VIEWERS

Dashed line indicates floor perimeter above at mezzanine level.

All glazing to be in accordance with Building regulations Part K . Protection against Falling, Collision & Impact

All Existing walls lined with 12mm plaster board. Dot and dab and skimmed over. to be painted White.

Interactive plasma screen mounted into wall.
Ref detail A - PW-05

Existing columns to be lined with Studwork and 12.5 mm plasterboard applied

Steel Box section constructions secured to Pillars and Floor see PW-03

Full height stud wall for Plasma screen housing -
Aperture length 3092mm
Height 1755mm
To be lined with 12.5mm Plasterboard, painted white

Ventilation Grills placed at underside of aperture of wall and at rear. Ventilation holes to be drilled into Plywood, level with ceiling grid to allow for air circulation.

TITLE : INDESCON COURT

Ground Floor Plan - Part 1
Scale 1:50

19/03/2013

BradleyDyer
The strategic creative consultancy

DRAWING NO : GF- 01 REV- F