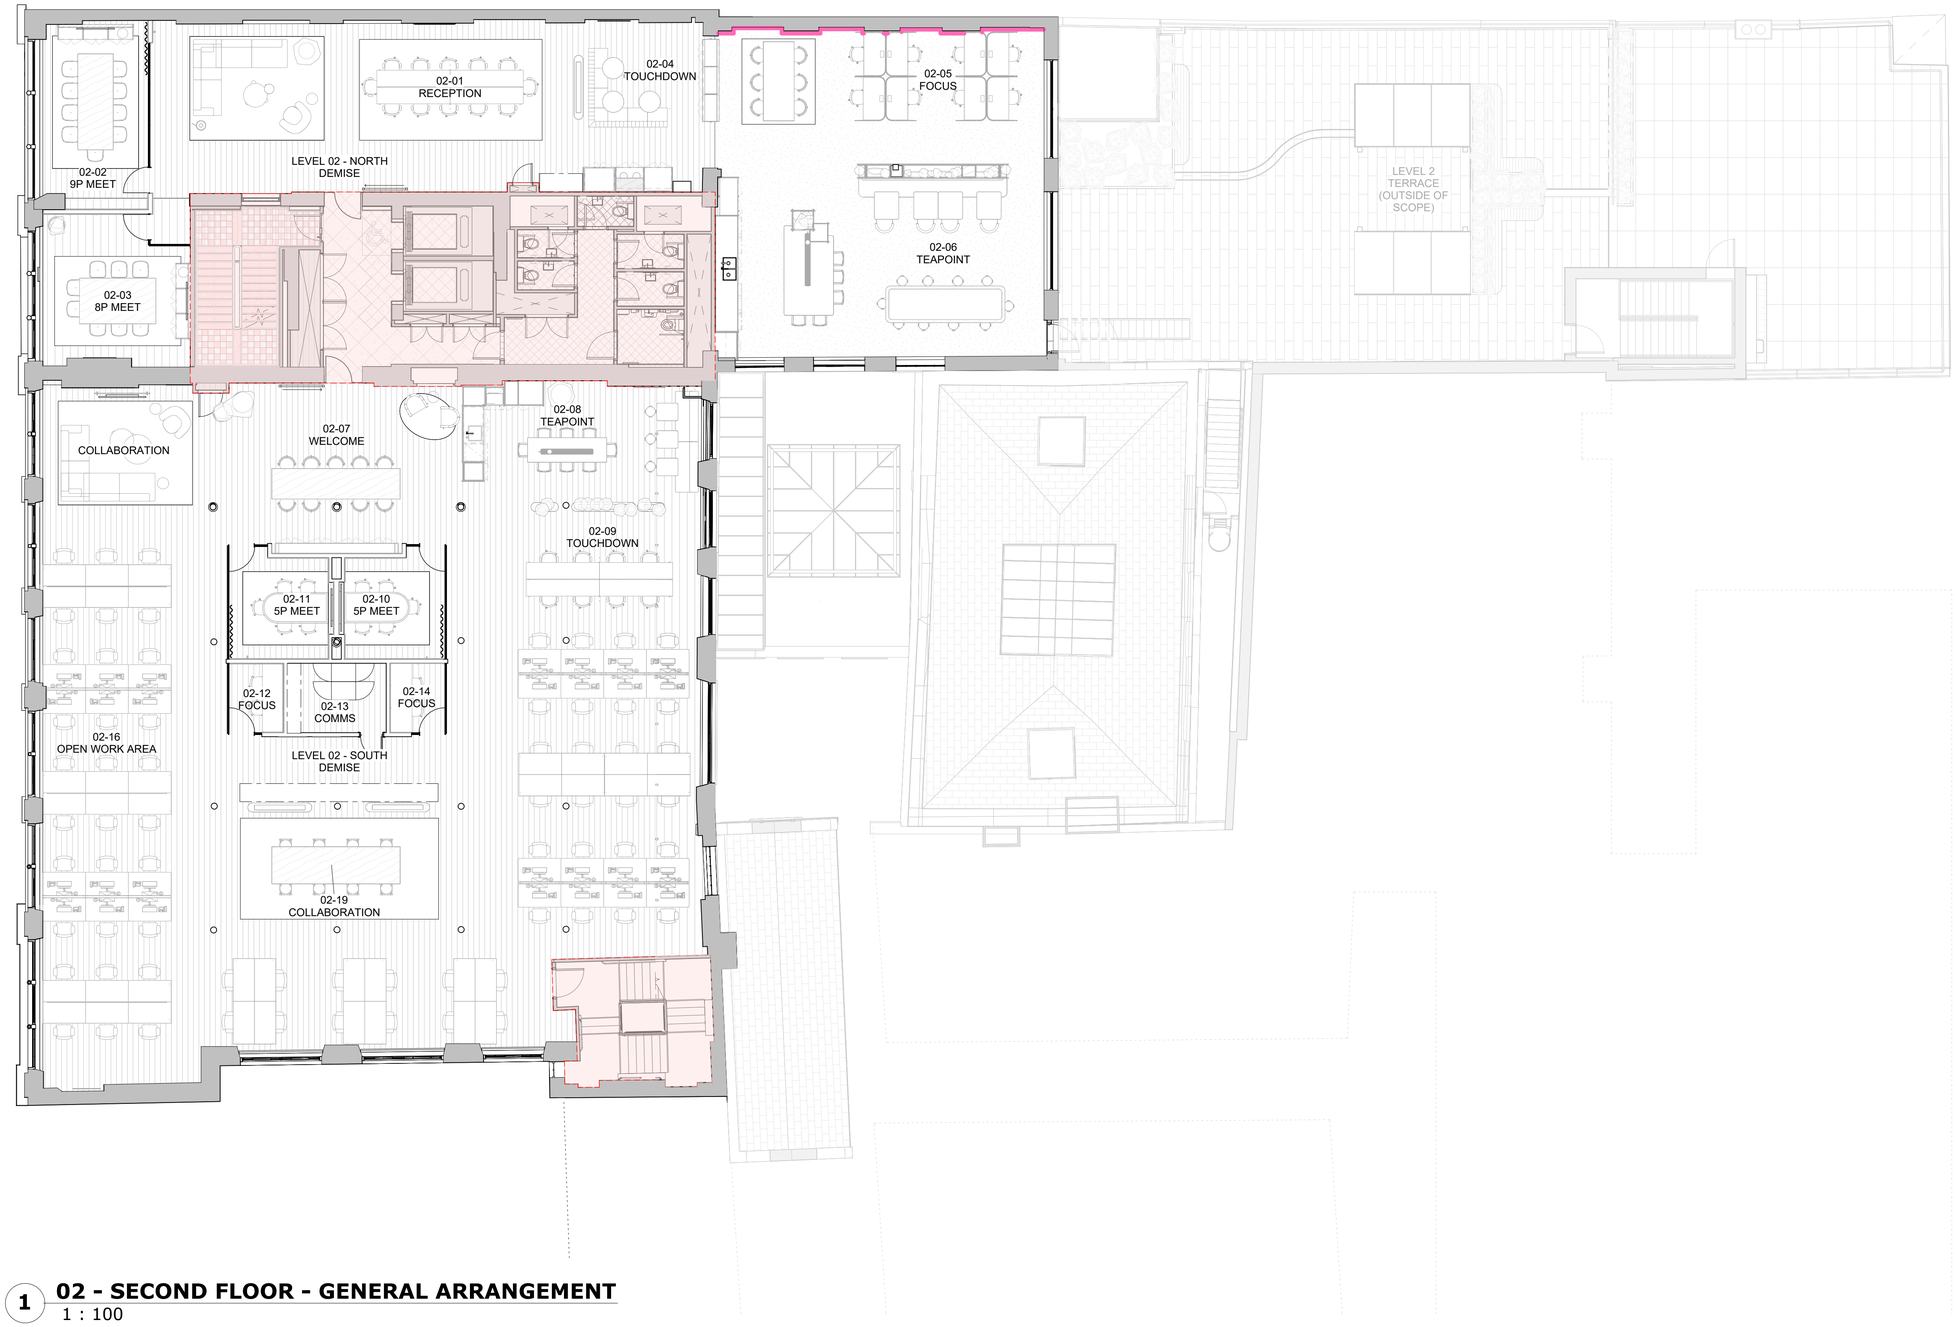

1 02 - SECOND FLOOR - GENERAL ARRANGEMENT

1 : 100

SCALE
0m 1 2 5 10

ANOMALY

General notes

1. This information is confidential and the copyright of Anomaly.

2. Anomaly accepts no liability for use of this drawing by parties other than the party for whom it was prepared or for purposes other than that which is stated on the issue sheet. It shall not be disclosed or passed to any other party in any form in whole or part without Anomaly's express permission in writing nor should any other party place reliance upon it.

3. Where data is supplied electronically, it is for convenience only. The original information is the printed or controlled copy which will be supplied on request.

4. All dimensions are in millimetres. No dimensions or other information shall be inferred from the electronic data unless specifically stated on the printed or controlled copy. Where dimensions are not given, drawings must not be scaled and the matter should be referred back to Anomaly.

5. This drawing should be read in conjunction with all other project information, produced by Anomaly and others. In the event of any conflict between the information contained on this drawing and in any other project document, drawings, specifications, schedules etc. the matter must be referred back to Anomaly for clarification.

6. All dimensions and conditions are to be checked on site by the contractor prior to preparing designs, drawings, calculations etc. or commencing any work. The contractor is responsible for checking that there is no conflict between site dimensions and drawn dimensions

Key plan

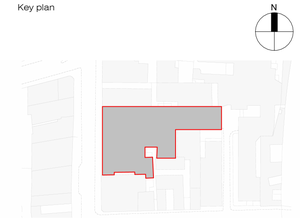

Drawing key

NOTE - JOINER TO ENSURE ALL CABINETRY ADEQUATELY FIXED TO PARTITIONS AND CEILINGS TO ENSURE TIPPING. ANY DESIGN CHANGES REQUIRED TO ENSURE SUITABLE FIXING AND LOAD BEARING CAPABILITIES MET TO BE APPROVED WITH DESIGNER PRIOR TO FABRICATION AND INSTALLATION.

NOTE - CONTRACTOR TO PROVIDE SAMPLES OF ALL FINISHES FOR DESIGNER APPROVAL PRIOR TO FABRICATION.

NOTE - ALL FIRE SAFETY DESIGN REQUIREMENTS AND ASSOCIATED DOCUMENTATION REMAIN IN ABEYANCE AND ARE NOT REFLECTED WITHIN THIS STAGE 3 GA DRAWING. ADDITIONALLY, NO FIRE ENGINEER ASSESSMENT OF THE STAGE 3 DESIGN HAS BEEN CARRIED OUT, IN ACCORDANCE WITH THE CLIENT'S REQUEST.

Status	Revision	Date	Description
S2	P02	19/12/2025	STAGE 3
S2	P01	05/12/2025	FOR LBC

Designed by	Drawn by	Checked by	Approved by
EK	EK	HDB	PE

Architect
ANOMALY
Morelands, 5-23 Old Street
London EC1 V9HL
+44 (0) 20 7054 1145
hello@anomaly.london
www.anomaly.london

Client
AVIVA
St Helen's 1 Undershaft,
Londin EC1 V9HL

Project
CURTAIN HOUSE
134-146 Curtain Rd, London EC2A 3AR

Drawing title
GENERAL ARRANGEMENT – PLANS

Job number	Sheet size	Scale @ A1	Scale @ A3
CTH	A1	1 : 100	NTS

Project stage
STAGE 3

Drawing number
CTH-ANO-XX-02-DR-A-05102

A1 sheet size

© Copyright - Anomaly