

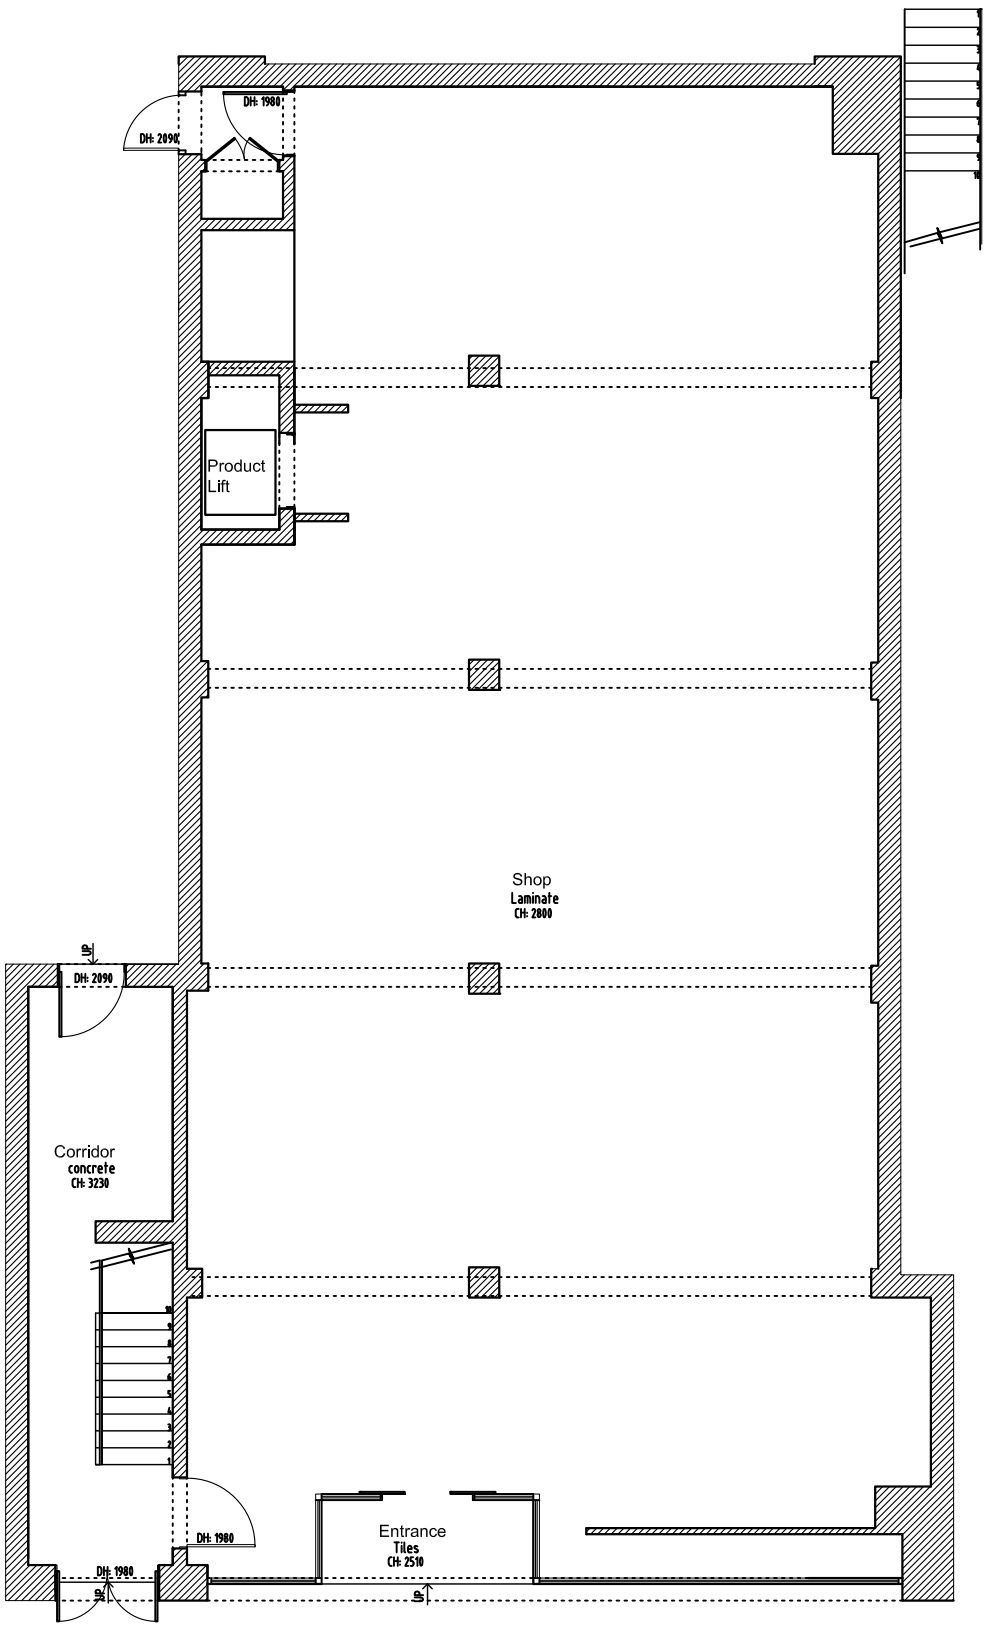


Existing Ground Floor
194.86sqm

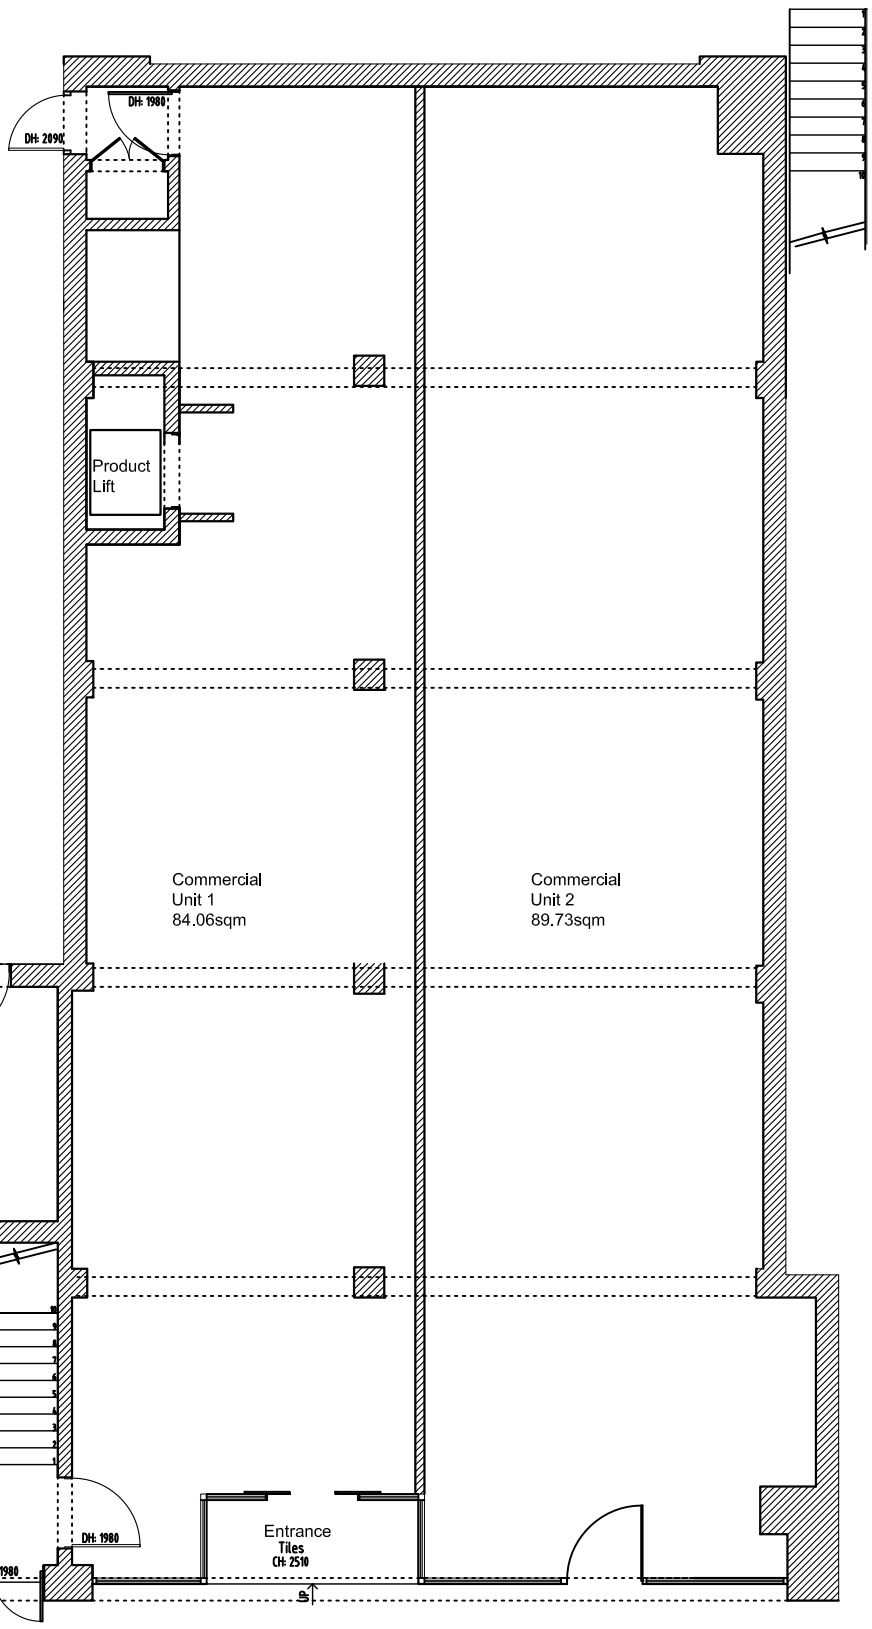

Proposed Ground Floor
194.86sqm

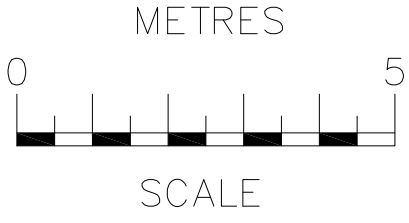

AJ PLANS

OCC Building A
105 Eade Road
London
N4 1TJ
Tel: (020) 8150 1820
info@ajplans.co.uk

Project:
31 Broad Street
Seaford, BN25 1JS

Drawing type:
EXISTING & PROPOSED
Floor Plans

NOTES
The contractors are to check all the dimensions, levels,drain runs and general condition of the site before works commence a. Immediately of any error omissions or discrepancies.

All works are to be carried out in accordance with current Building Regulations, British Standards, Code of Practice and Local Authority Requirements. Do not scale of from this drawing.

Date:	Scale:	Rev.
Jun`26	1;100 @ A3	

Dwg. No.	Drawn by.
BSS.31-33.EX.PR.201.	B.W