



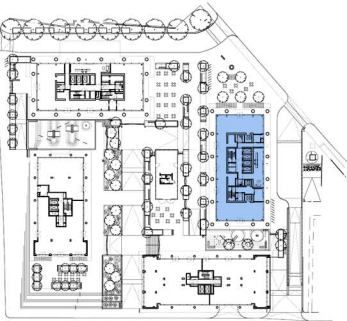


KEY

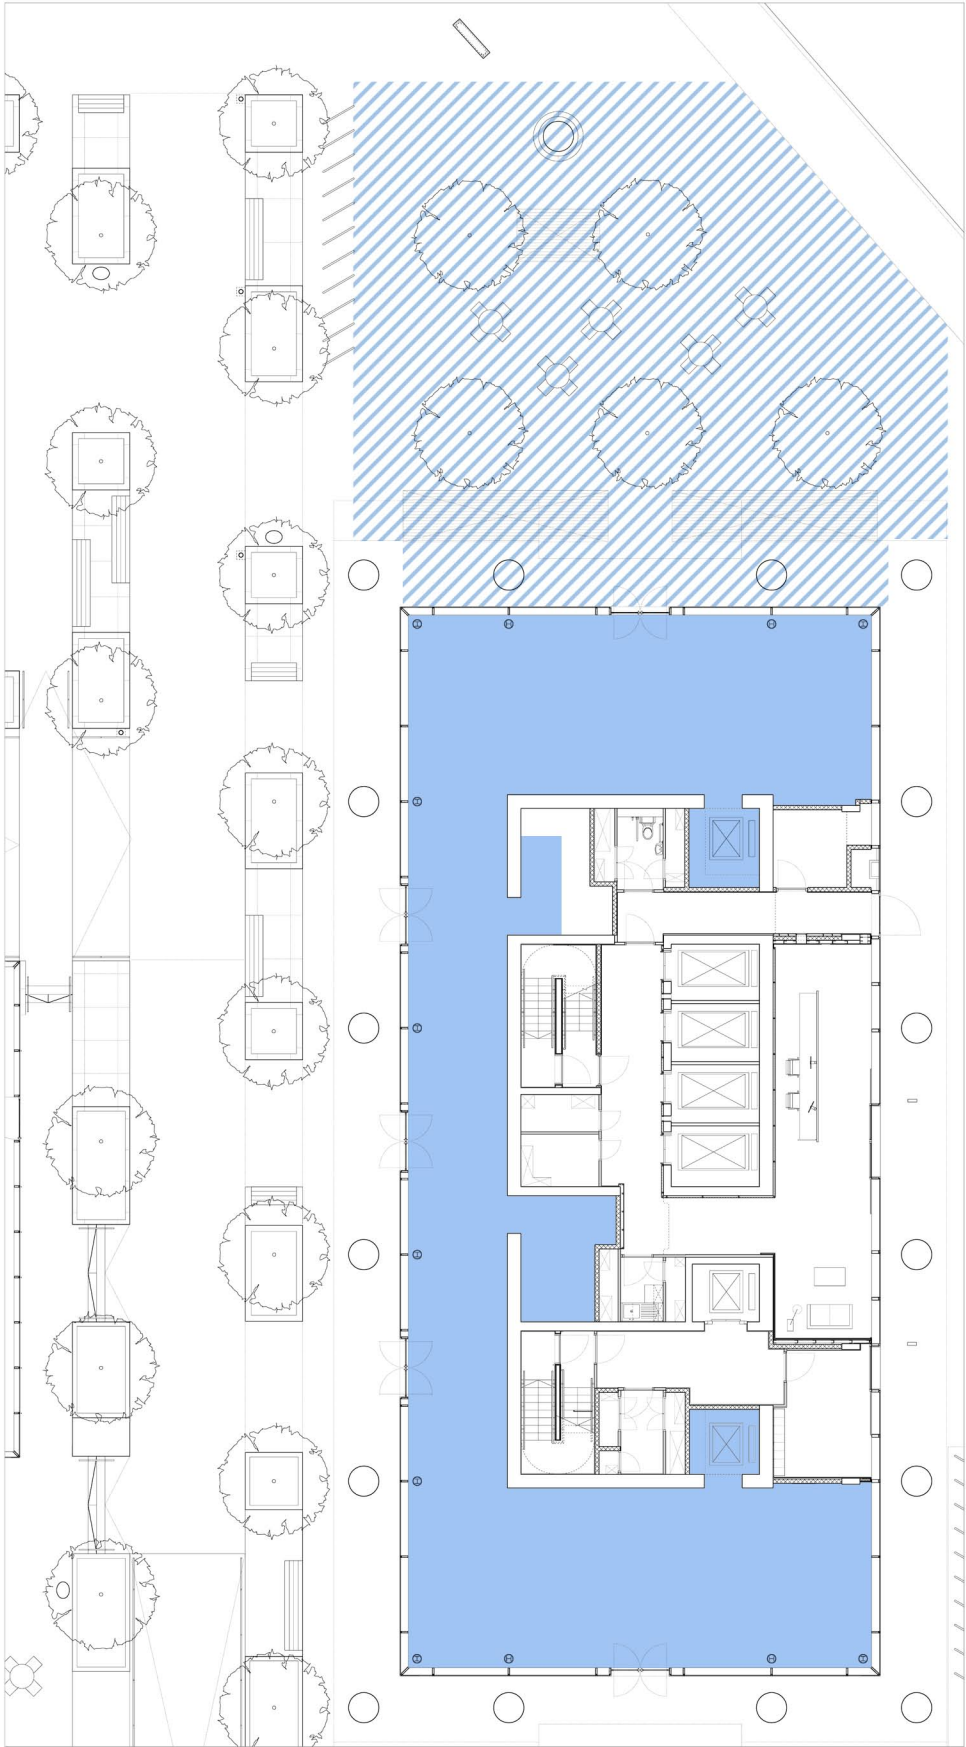

LEVEL 0

AREA=
308m² (3318sqft)

AREA=
289m² (3105sqft)

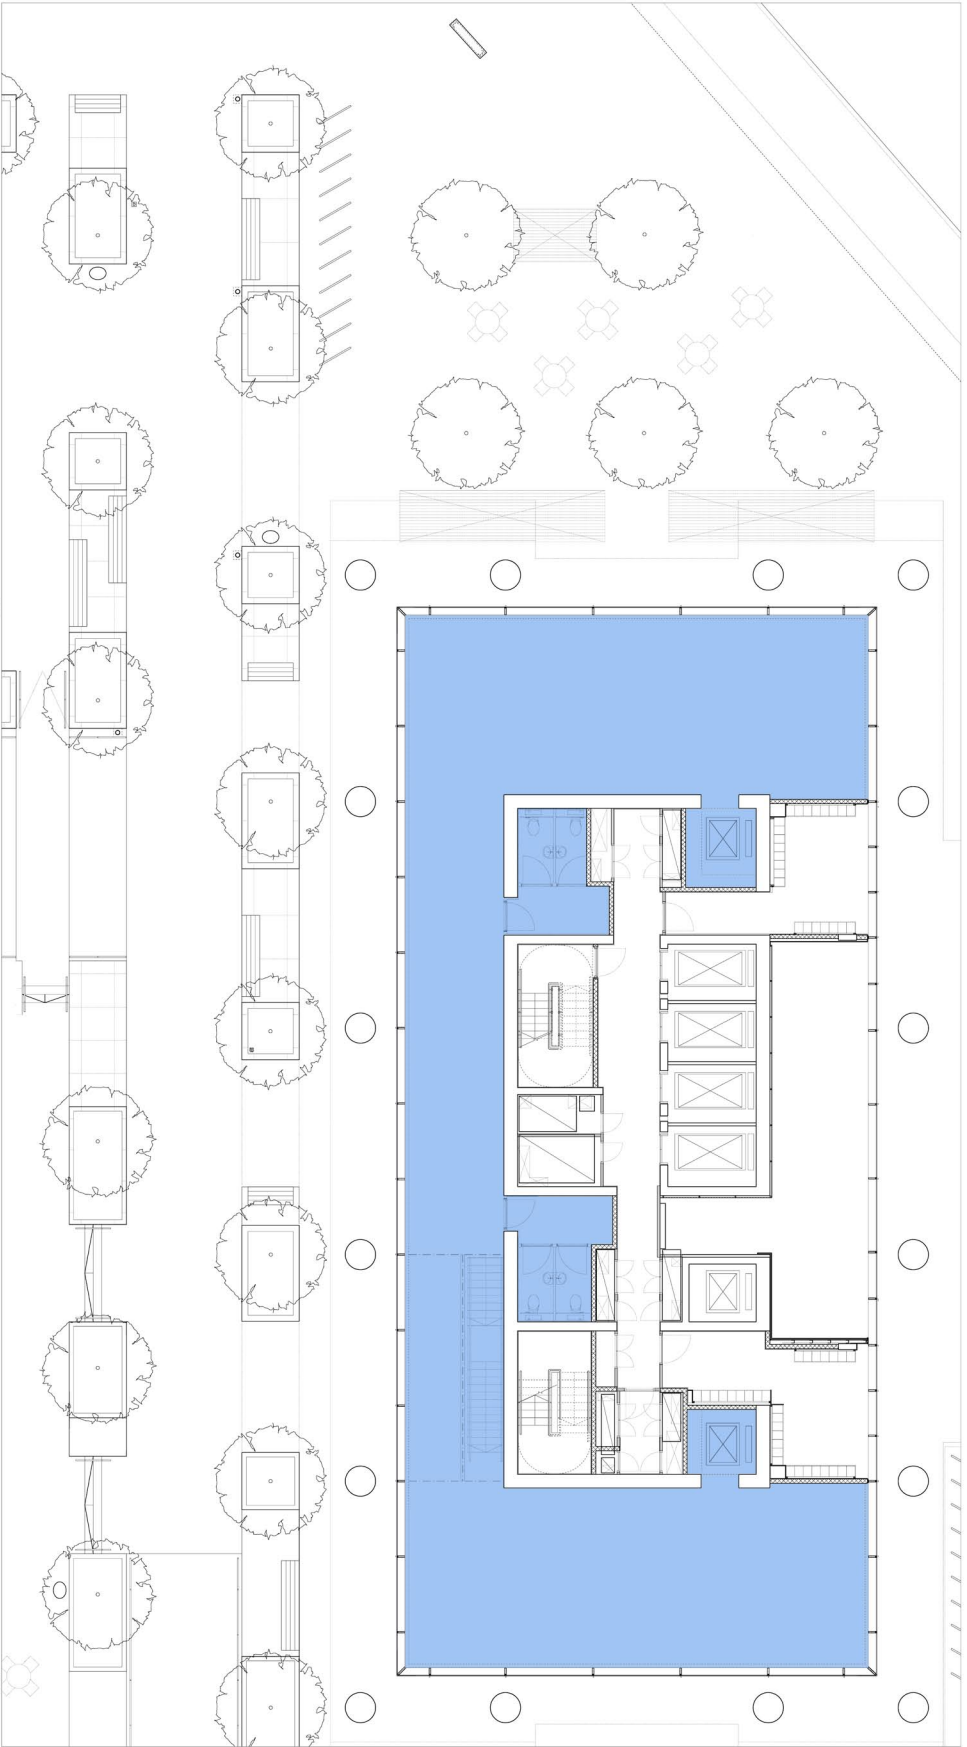

LEVEL 1

AREA= 295m² (3176sqft)

Colour amended	15/07/11	CC	A
Date	Check	Rev	

Squire and Partners

77 Wicklow Street London WC1X 9JY
T: 020 7278 5555 F: 020 7239 0495


info@squireandpartners.com
www.squireandpartners.com

Project

22 Marsh Wall
London E14

Drawing
Retail Conveyancing Plan

Drawn	Date	Scale
AME	23/11/2010	1: 250@A3
Job number	Drawing number	Revision
06047	15-01_285	A

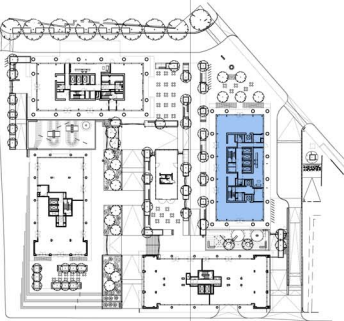

KEY

AREA= 162m'(1746sqft)

AREA= 144m'(1545sqft)

Colour amended	15/07/11	CC	A
Date	Check	Rev	

Squire and Partners

77 Wicklow Street London WC1X 9JY
T: 020 7278 5555 F: 020 7239 0495

info@squireandpartners.com
www.squireandpartners.com

Project
22 Marsh Wall
London E14

Drawing
Retail Conveyancing Plan


Drawn	Date	Scale
AME	23/11/2010	1: 250@A3
Job number	Drawing number	Revision
06047	15-01_284	A



LEVEL -2

AREA= 4m'(43sqft)

AREA= 4m'(42sqft)

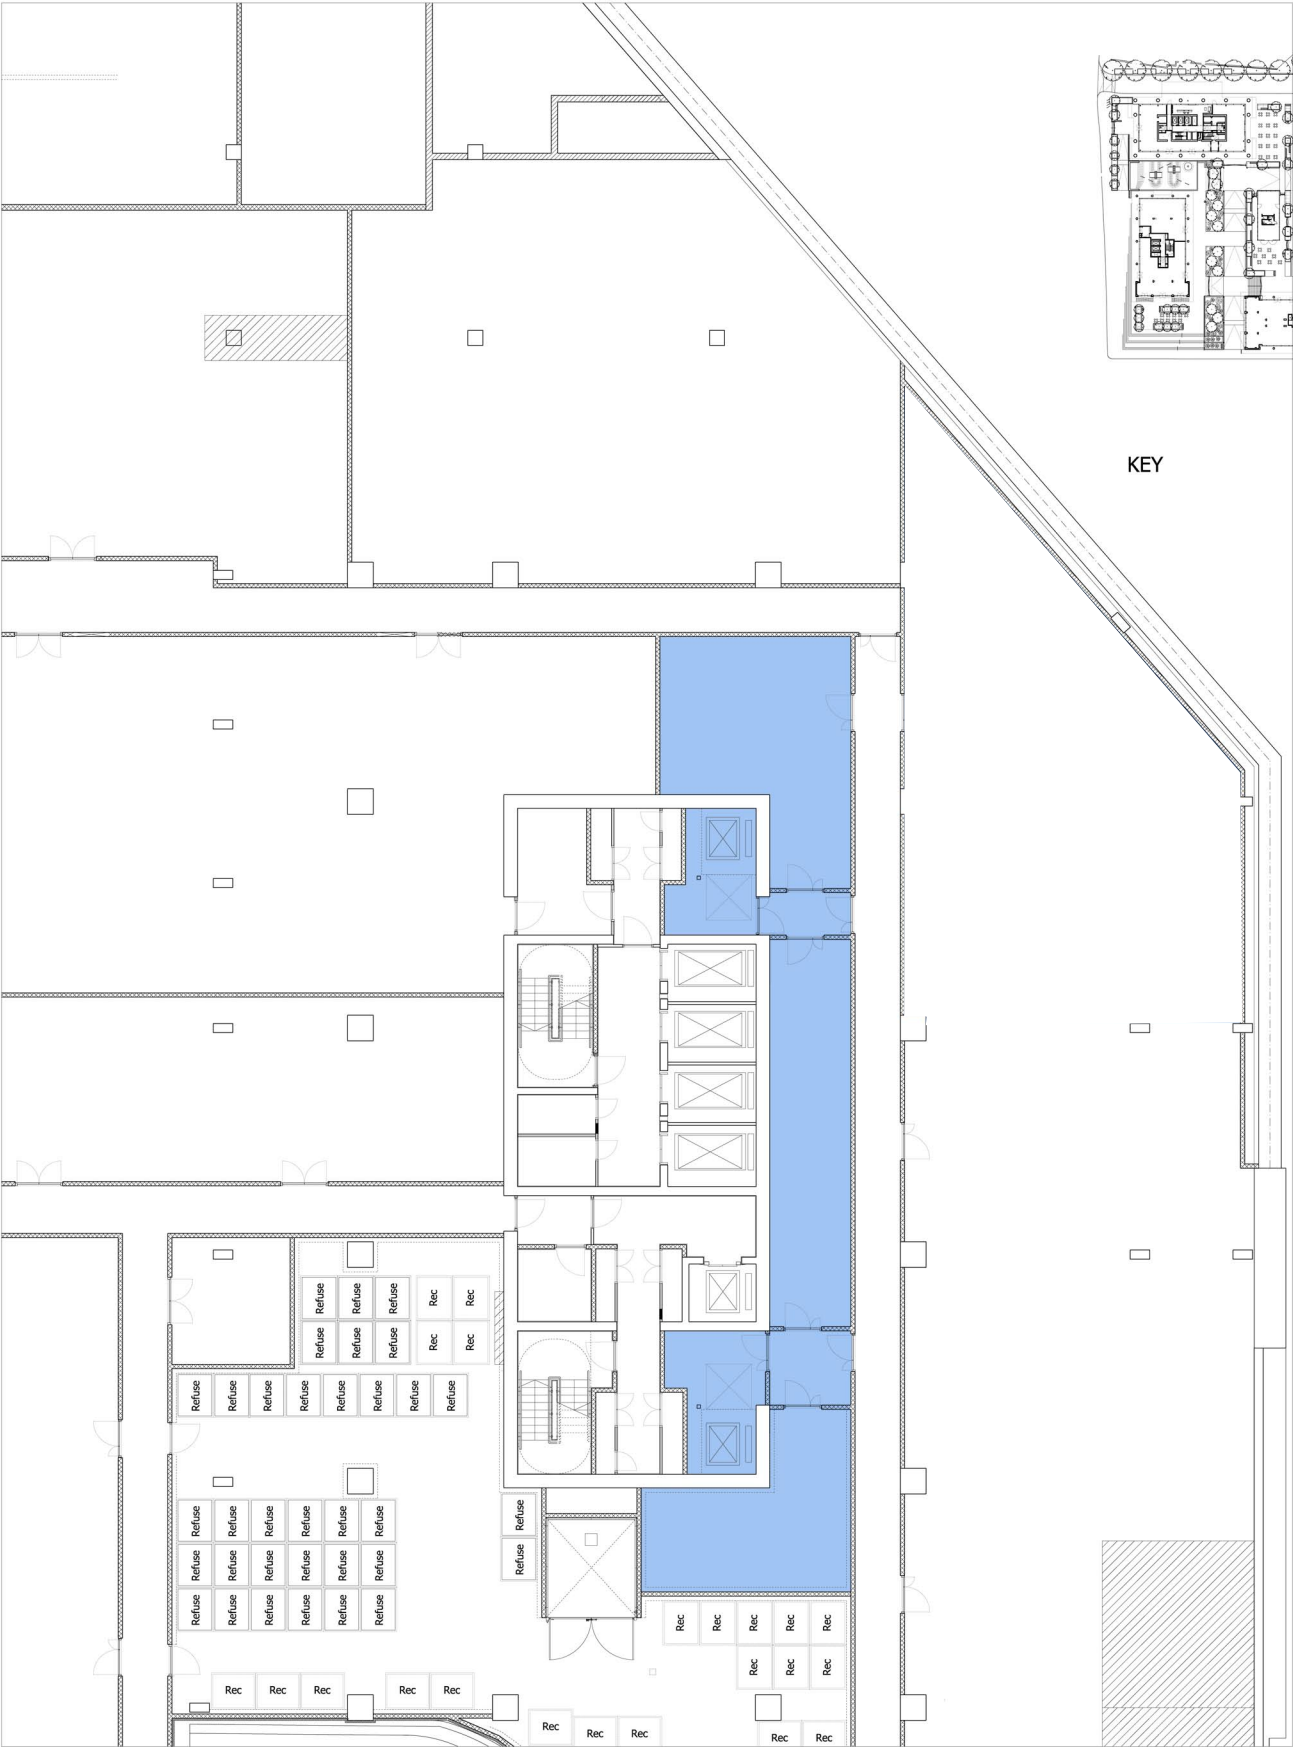

LEVEL -1