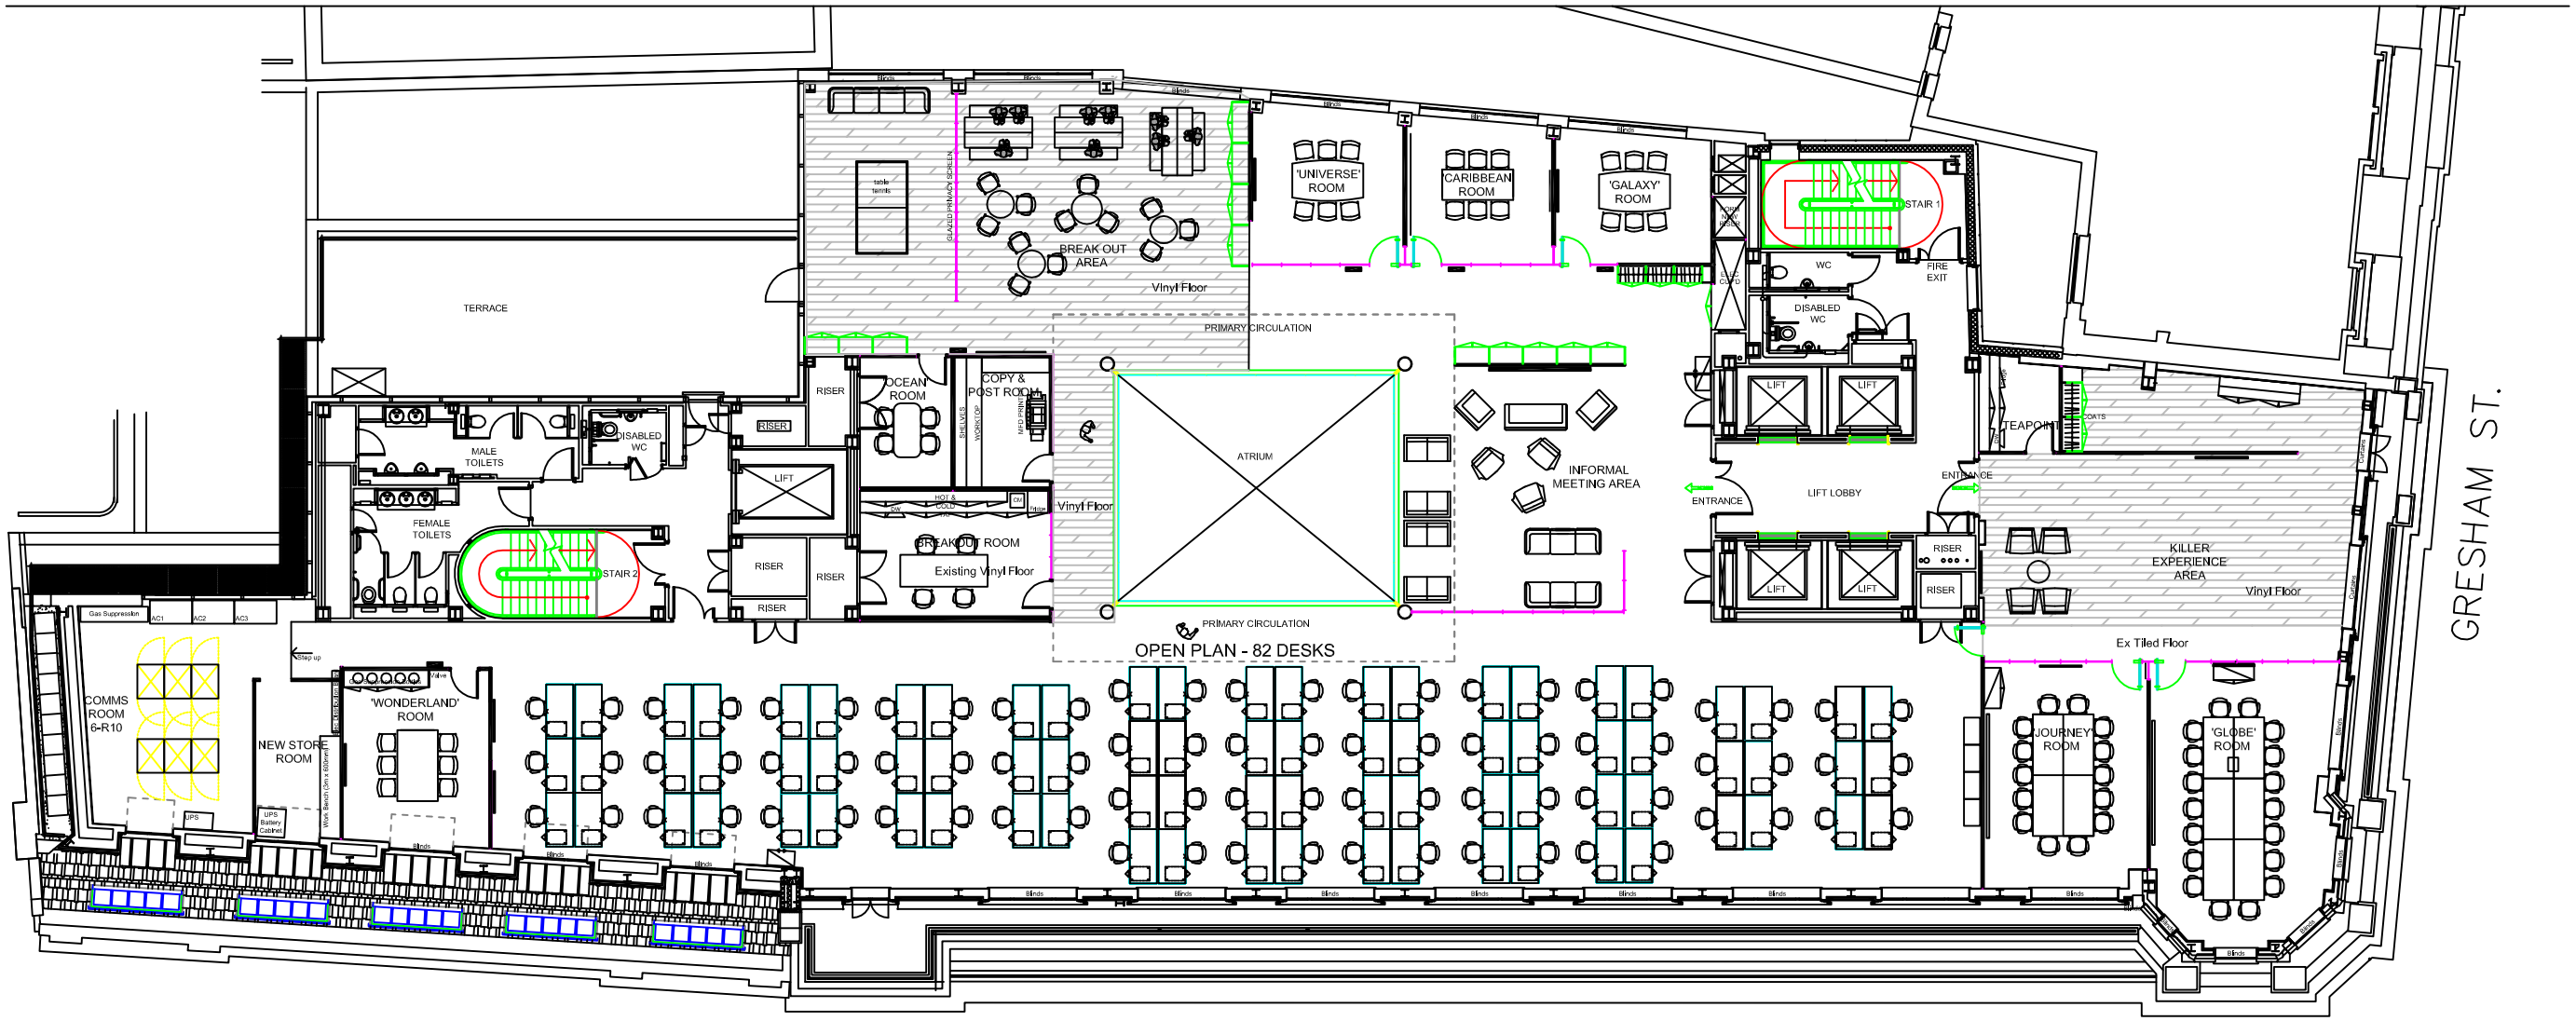

EXISTING LAYOUT PLAN

SCALE – 1:100 @ A1

0 1 2 3 4 5 6 7 8 9 10 Meters

FOR INFORMATION

Spring4

Cheapside House | 138 Cheapside | London EC2V 6BJ

Client:
MAPP
6th Floor
95 Gresham Street
London EC2V 7AB

Project:
Existing Layout Plan

Date: 05.10.2021	*Scale:* 1:100@A1
Dwg No: MAP-01 (Ex) / *Revision:*	*Drawn By:* NP