Net Usable Area	= 000 m² / 0,000 ft²
Ceiling Height	=
Cill Height	=
Window Height	=
Ceiling Void	=
Floor Height	=

This drawing is protected under Copyright and at no time must any portion of this drawing be reproduced or copied in anyway without the permission of Morgan Lovell.

All dimensions must be checked on site, do not scale, other than for planning purposes.

SUBJECT TO SITE SURVEY

CHECK SURVEY UNDERTAKEN ONLY

BUILDING PARAMETERS TAKEN FROM DRAWINGS PROVIDED

BUILDING PARAMETERS TAKEN FROM AS BUILT DRAWINGS PROVIDED

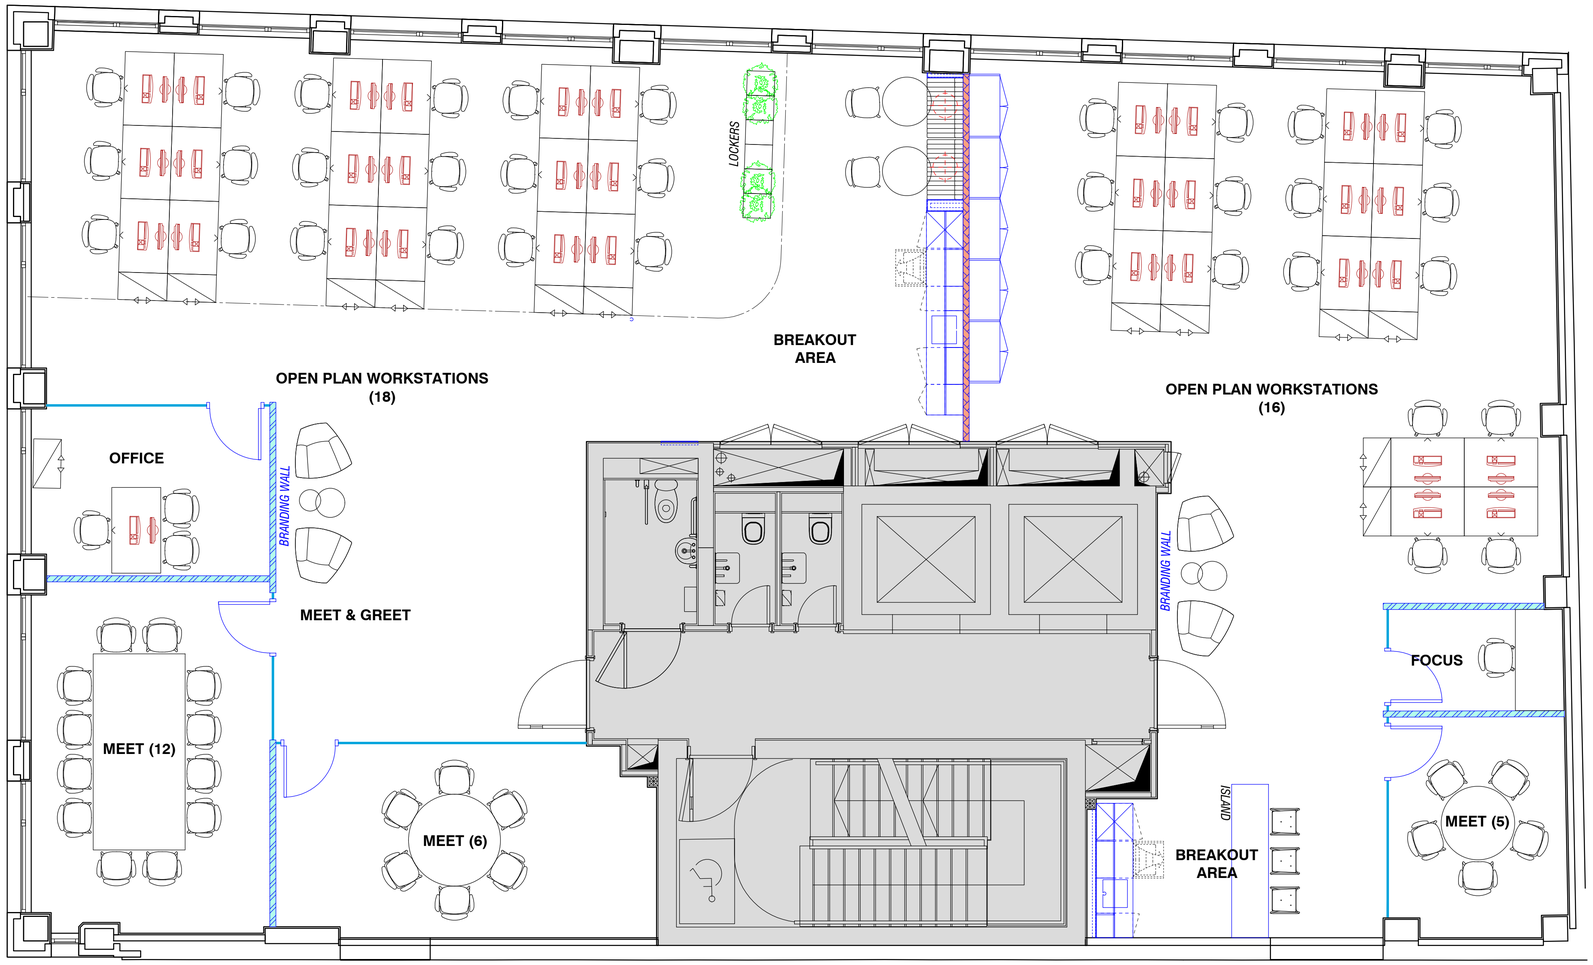

FIRST FLOOR

LEGEND

- NEW SINGLE SKINNED STUD PARTITION WITH ROCK WOOL INFILL
- DOUBLE SKINNED PARTITION WITH ROCK WOOL INFILL
- NEW SINGLE SIDED PARTITION / WALL LINING
- DOUBLE SKINNED ACOUSTIC PARTITION WITH ACOUSTIC BARRIER IN CEILING VOID
- DOUBLE SKINNED PARTITION FROM RAF TO UNDERSIDE OF SLAB
- DOUBLE SKINNED ACOUSTIC SLAB TO SLAB PARTITION. 122mm THICK
- 1/2 HOUR FIRE RATED PARTITION. INCLUDE FLEXIBLE CAVITY BARRIERS, FIRE-STOPPING TO BE INSTALLED AROUND SERVICES
- 1 HOUR FIRE RATED PARTITION. INCLUDE FLEXIBLE CAVITY BARRIERS, FIRE-STOPPING TO BE INSTALLED AROUND SERVICES
- NEW BLOCK WALL
- EXISTING PARTITION TO BE REMOVED
- EXISTING PARTITIONS TO REMAIN
- GLAZED MODULE
- SJG — SILICON JOINTED GLAZING
- DSJG — DOUBLE SILICON JOINTED GLAZING
- FD60S — 1 HOUR FIRE RATED DOOR
- FD30S — 1/2 HOUR FIRE RATED DOOR
- VP — VISION PANEL
- SC — SELF CLOSING
- 0001 — NEW DOOR REFERENCE
- 0E01 — EXISTING DOOR REFERENCE
- AREA OF NO WORKS

NOTE
PORTABLE INDUCTION LOOPS ARE TO BE PROVIDED IN RECEPTION AND MEETING ROOMS.

Rev	Description	By	Date
B	LAYOUT MIRRORED TO LEFT HAND SIDE DEMISE	CH	27.01.25
A	LAYOUT RECONFIGURED TO SUIT HALF FLOOR SPLIT	CH	05.12.24

PRE-CONTRACT

Morgan Lovell

MAXIS 1 Western Road Bracknell Berkshire RG12 1RT

T: 0134 435 3800 **E**: contact@morganlovell.com
W: http://www.morganlovell.com

Client
NSAR

Project
92-98 VAUXHALL WALK
LONDON
SE11 5EL

Title
FIRST FLOOR
GENERAL ARRANGEMENT

Scale	Date	Designer/Drawn By	Checked By / Date
1:50 @ A1	03.12.24	CH / DL	CH

Drawing Number

Project No.	Floor	Drawing No.	Rev
MAxxxx	1	101	B

Scale 1:50

1m 0 1m 2m 3m 4m 5m