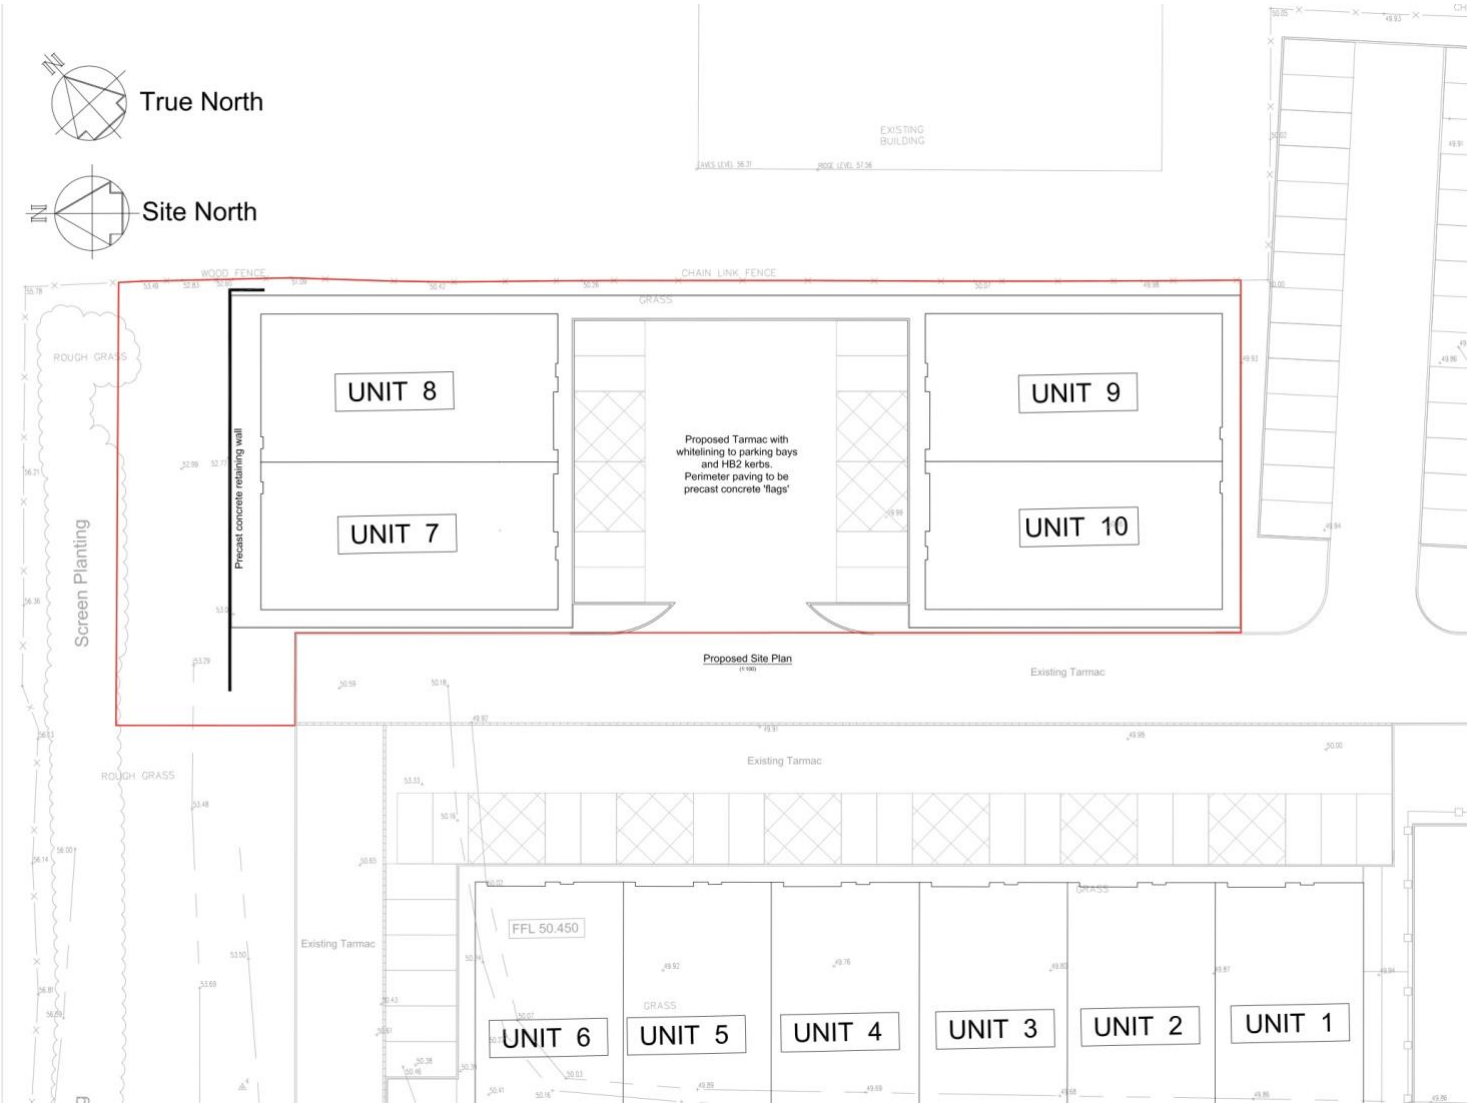
True North
Site North
EXISTING BUILDING
WOOD FENCE
CHAIN LINK FENCE
GRASS
ROUGH GRASS
Screen Planting
Precast concrete retaining wall
UNIT 8
UNIT 7
UNIT 9
UNIT 10
Proposed Tarmac with whitelining to parking bays and HB2 kerbs. Perimeter paving to be precast concrete 'flags'
Proposed Site Plan
Existing Tarmac
FFL 50.450
UNIT 6
UNIT 5
UNIT 4
UNIT 3
UNIT 2
UNIT 1