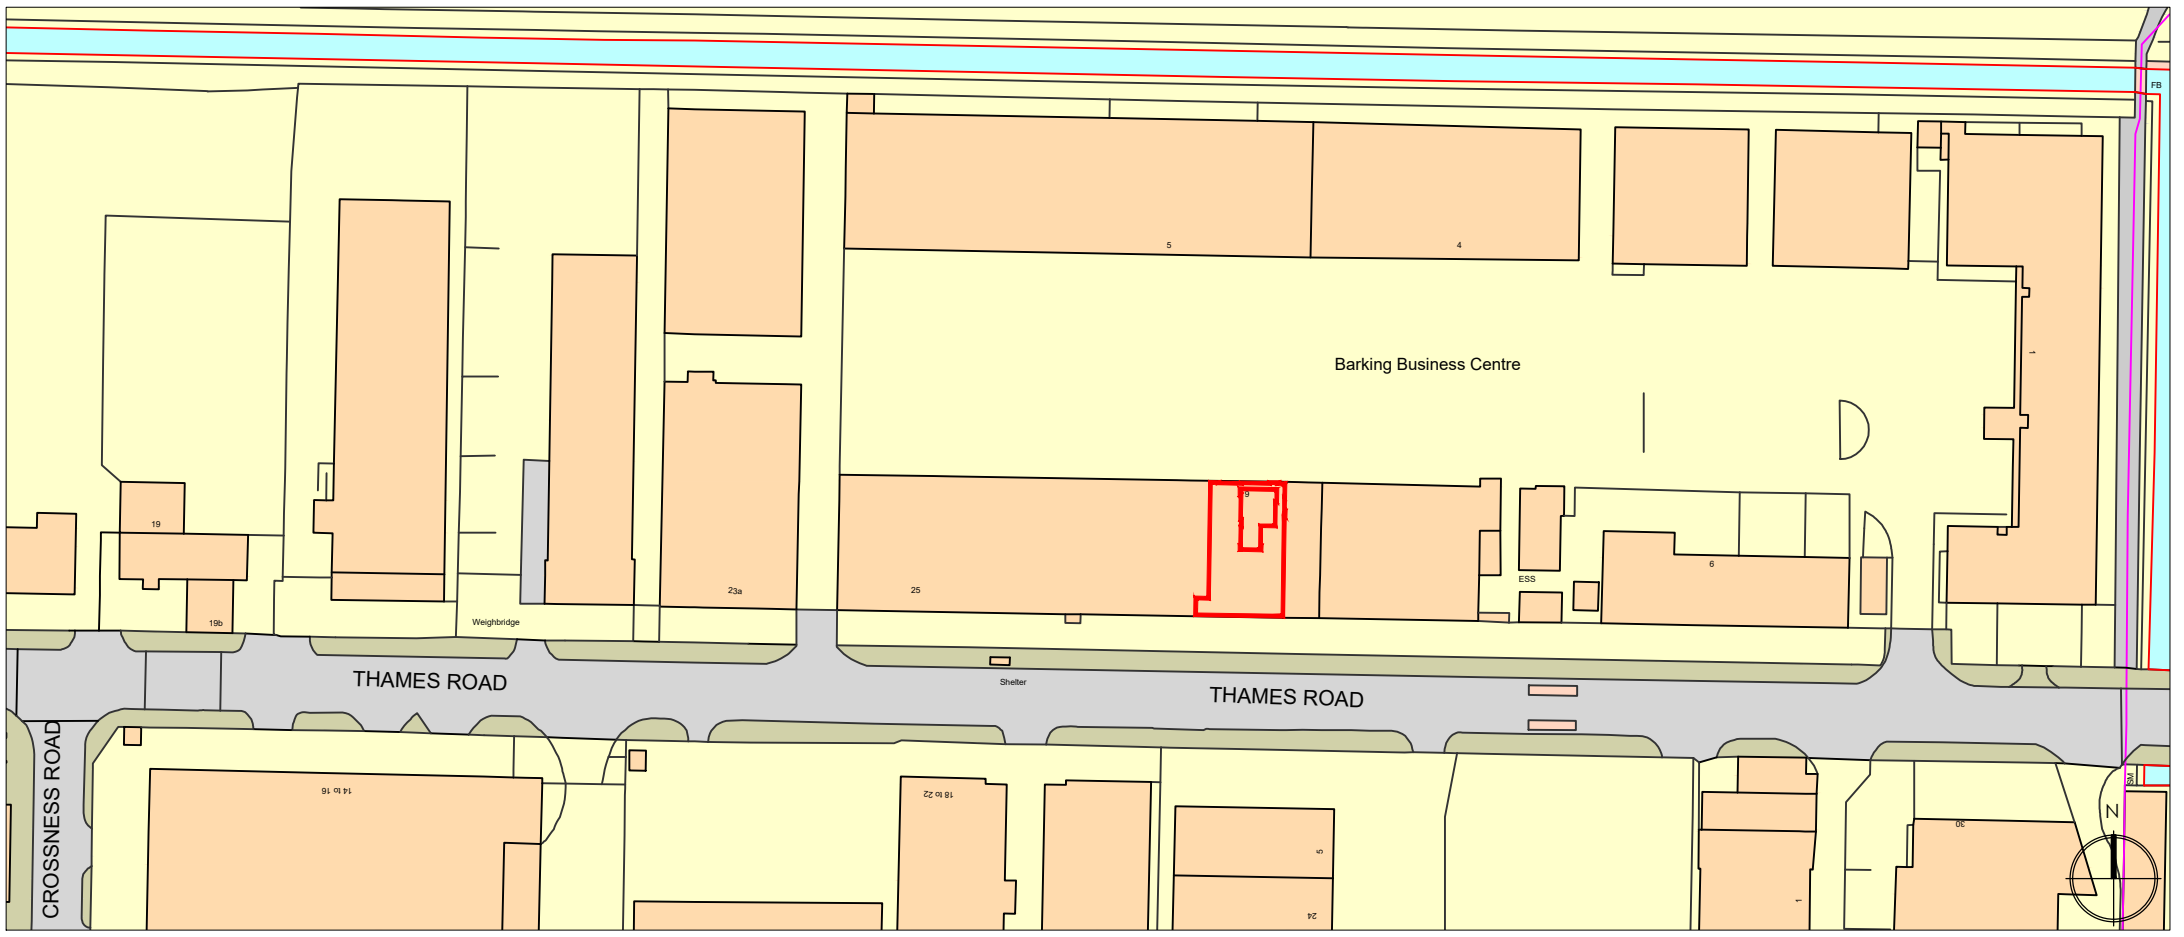

LOCATION PLAN SCALE 1:1250

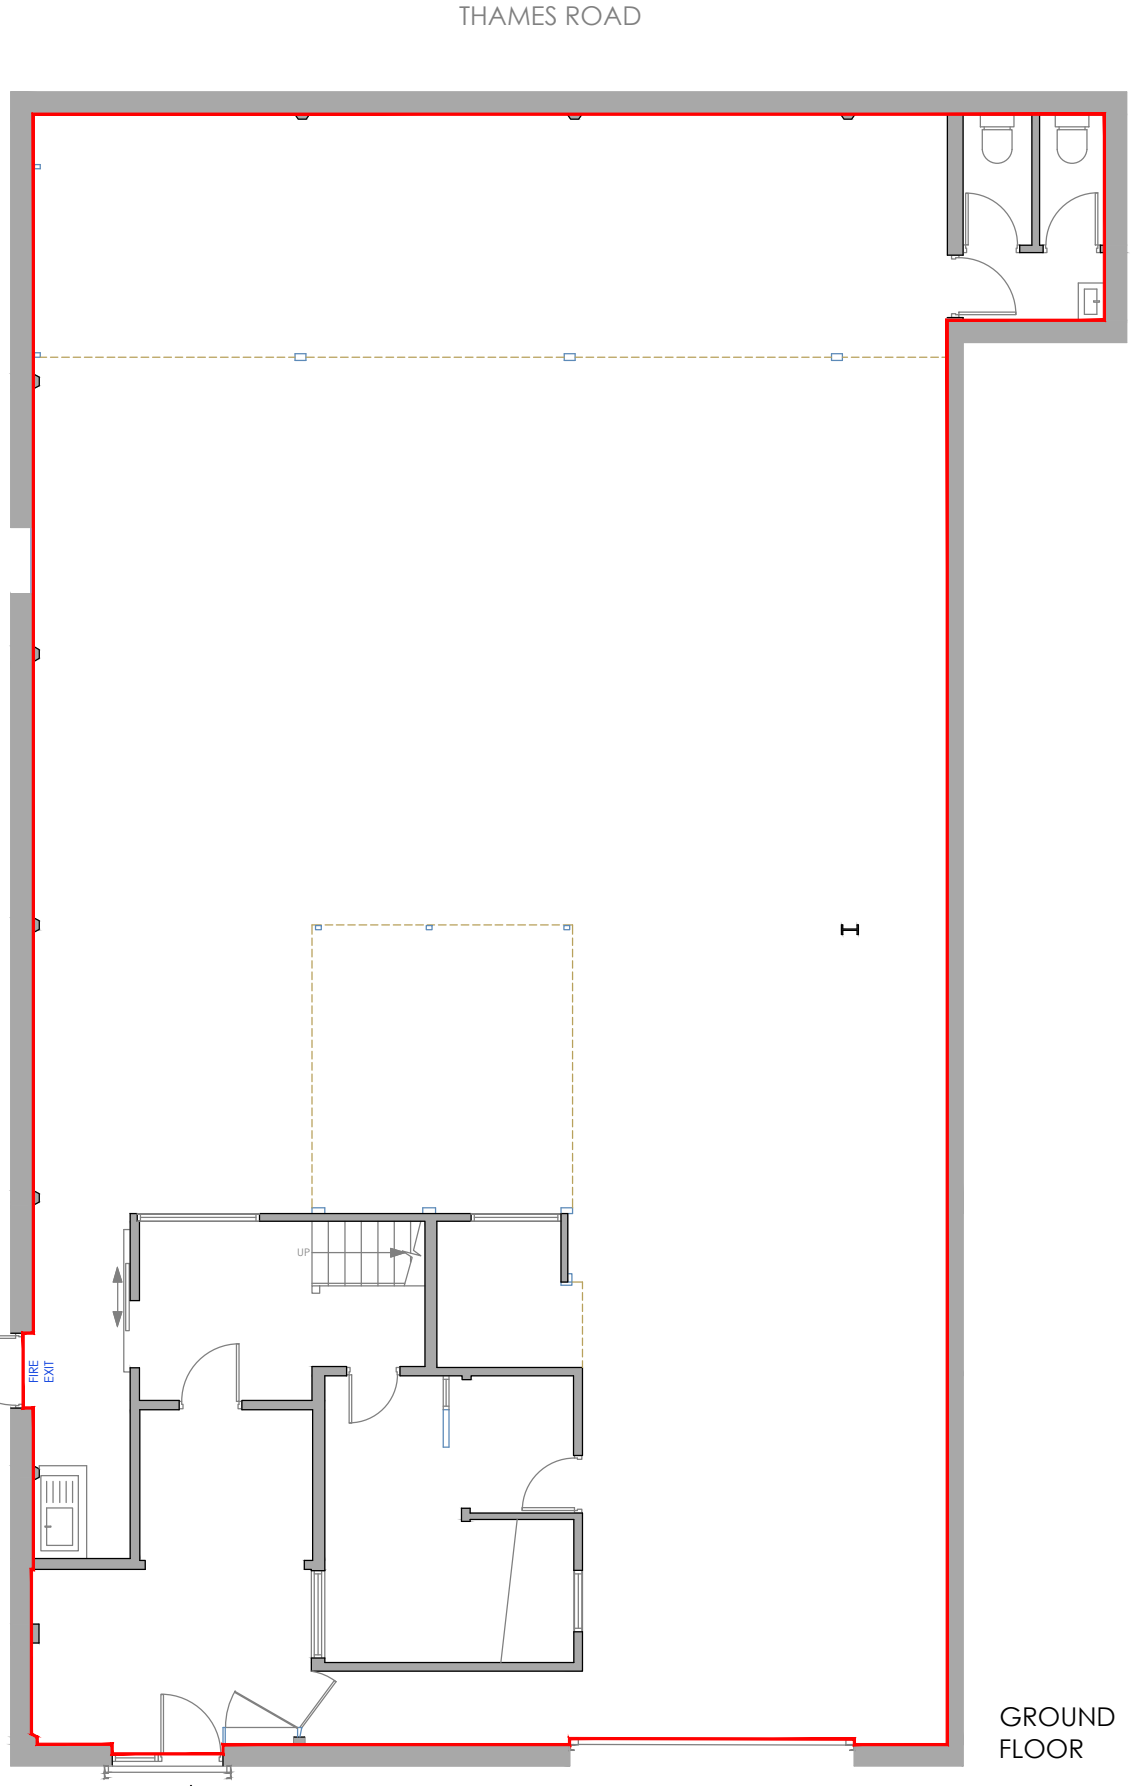

GROUND FLOOR

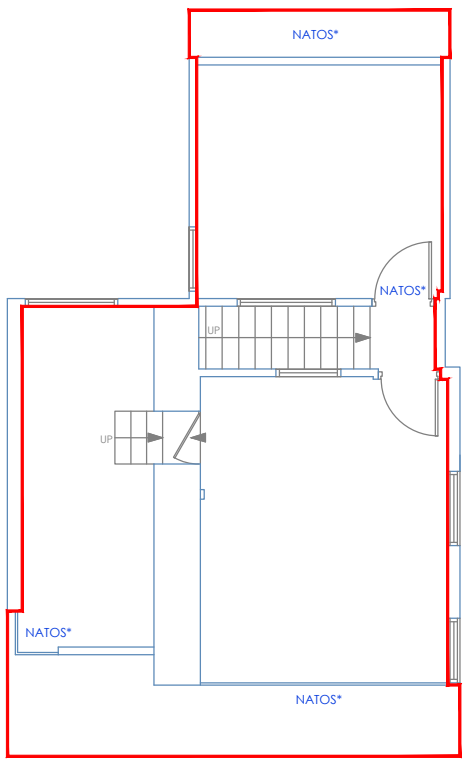

FIRST FLOOR

PLEASE NOTE, THIS IS AN A3 PLAN, IT SHOULD NOT BE ENLARGED OR SHRUNK TO FIT. WHEN PRINTING SET THE SCALE TO 'NONE'

SCALE 1:100

0 1 2 3 4 5

N

*No Access at Time of Survey

drawing address UNIT 6G BARKING BUSINESS CENTRE LONDON, IG11 0JP	location/details GROUND AND FIRST FLOOR LEASE PLAN	date 05/10/2026	scale 1/100
		dwg. no. PP10445-01a	sheet A3

PRINCIPAL PLANS

PRINCIPAL PLANS © Copyright 2026. All rights reserved.