


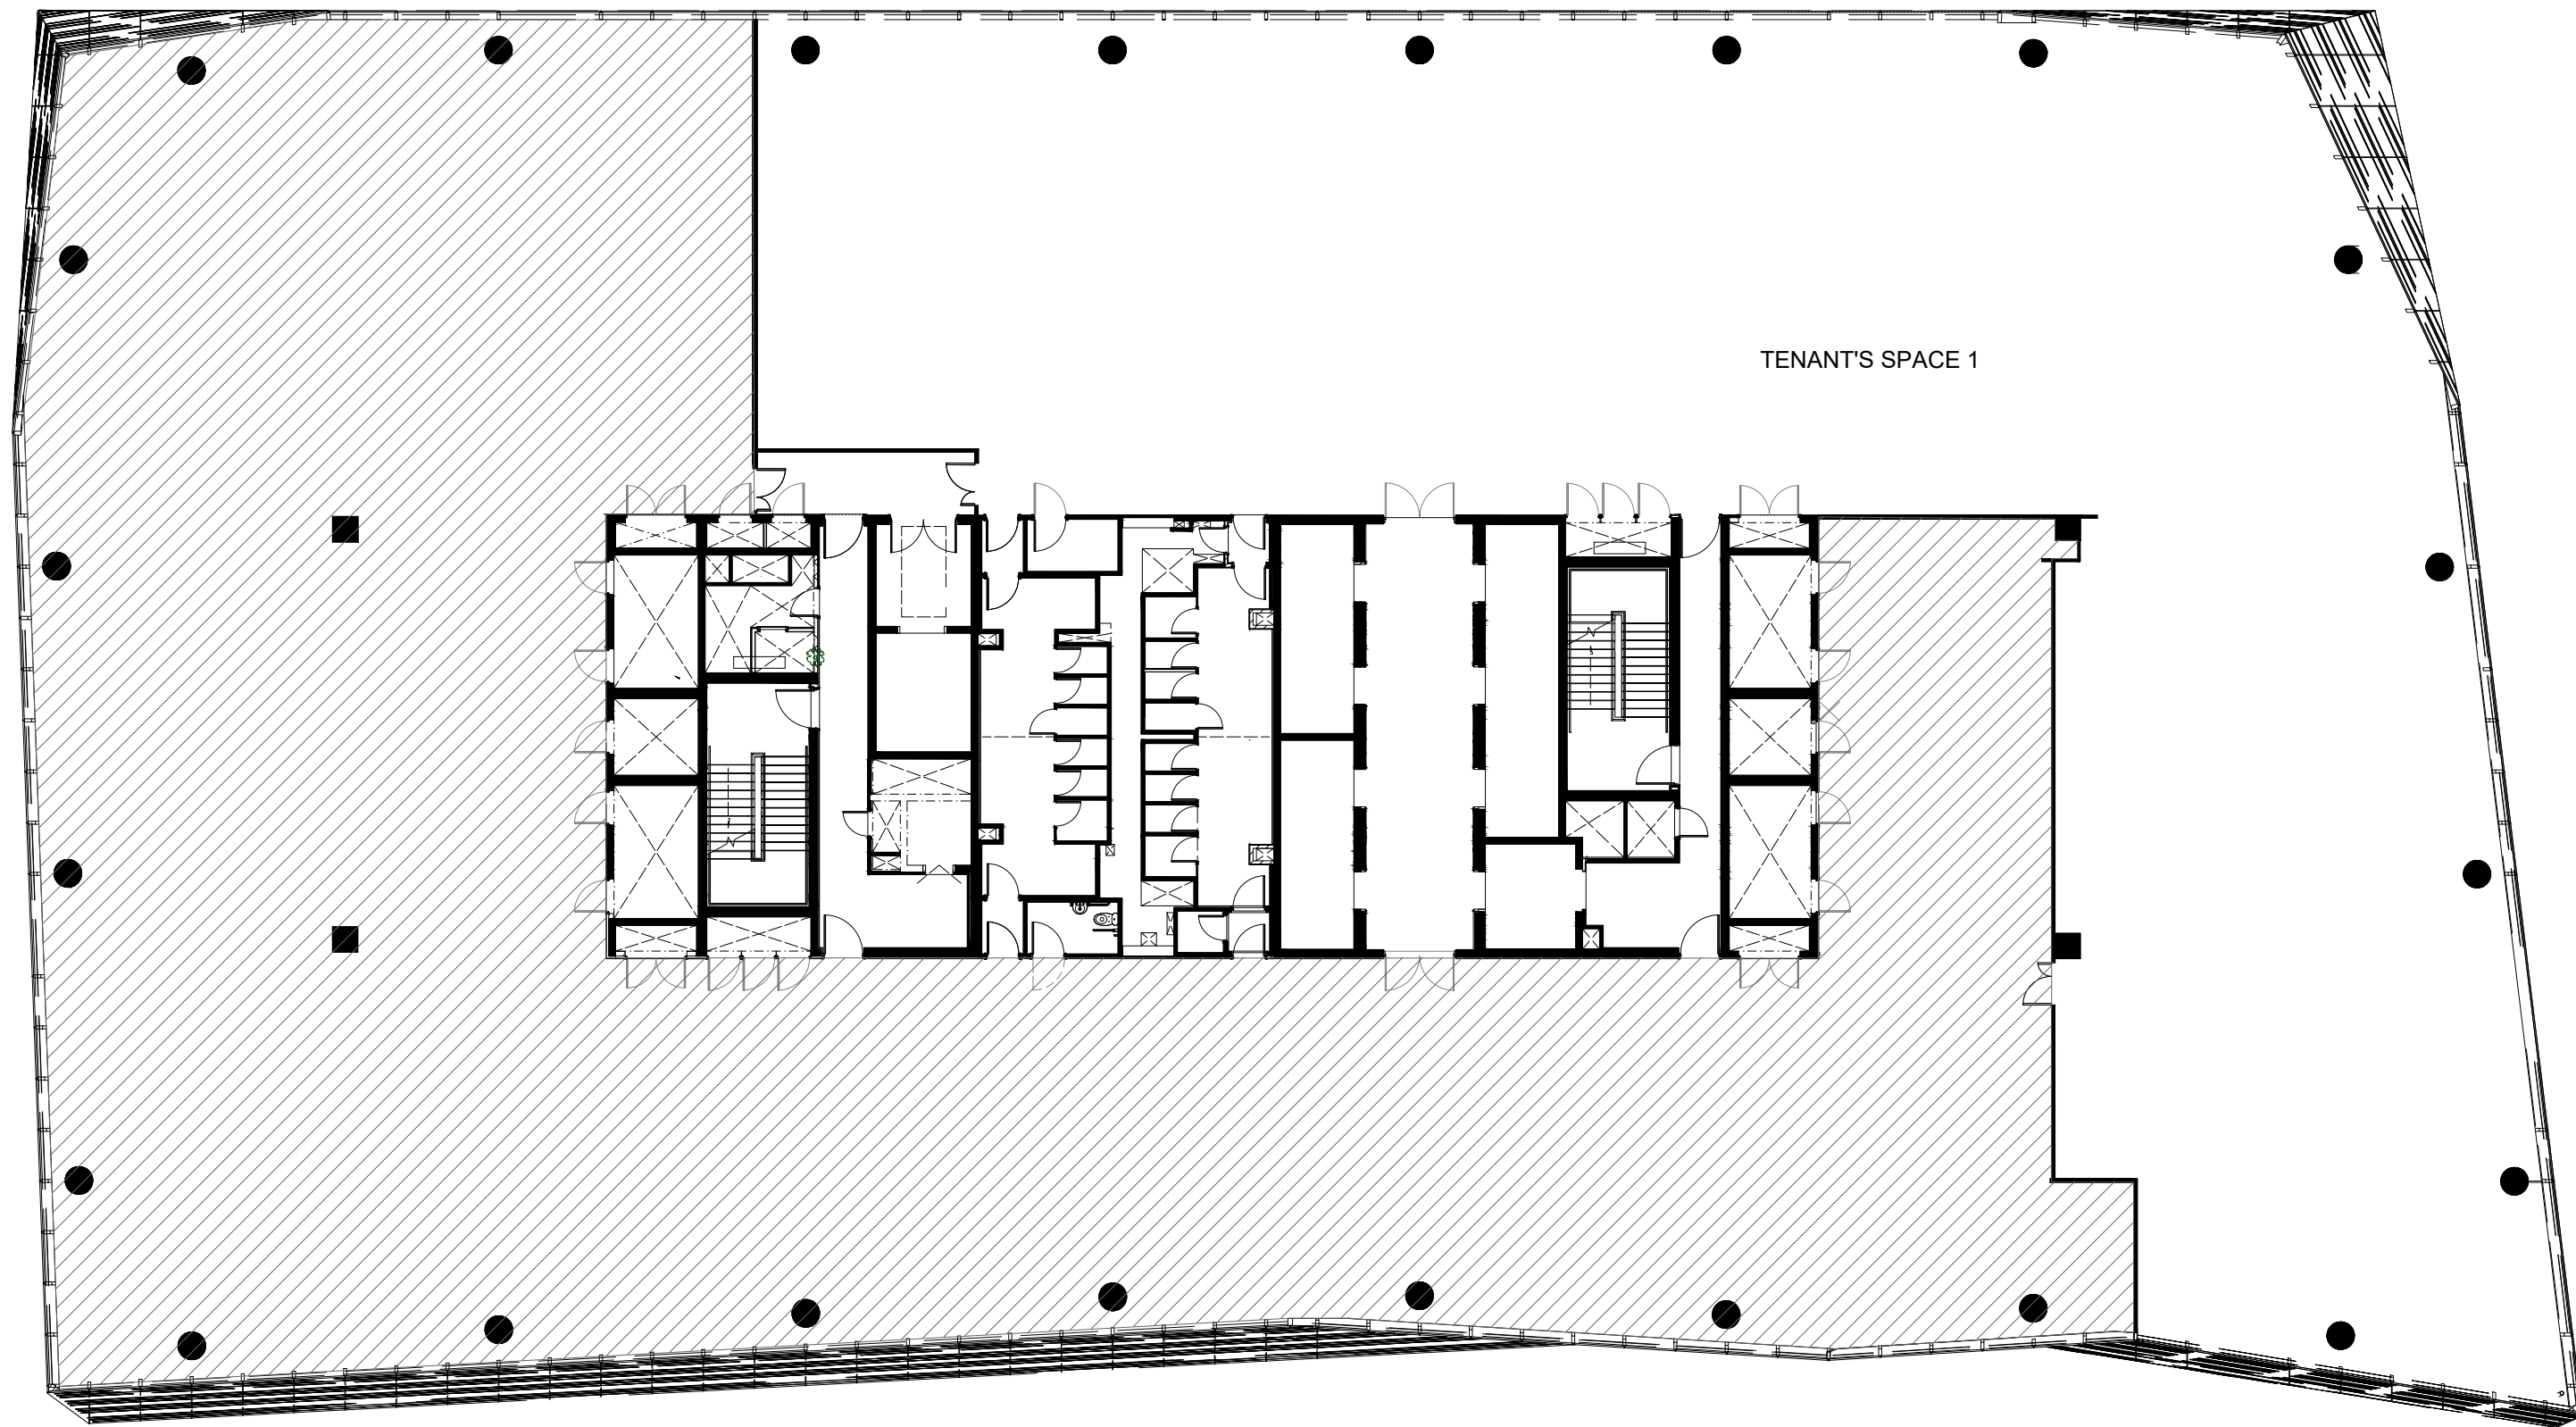

62 BUCKINGHAM GATE
SW1E 6AJ, LONDON, UK
LEVEL 4
Scala 1:100