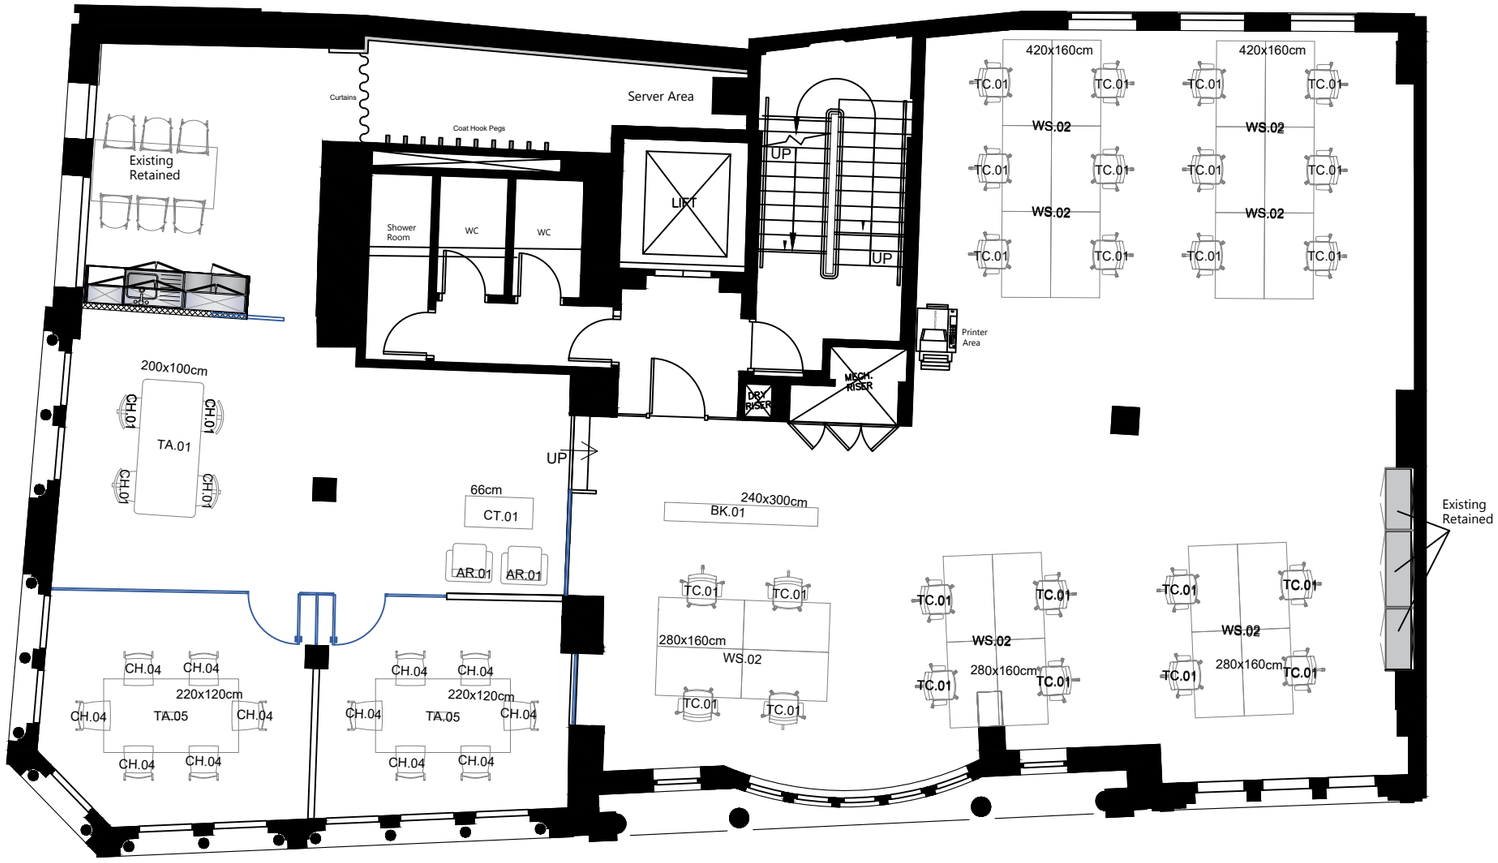


| | | | |
|---|---|---|---|
| PROJECT | TFT Consultants<br>25 Eastcheap<br>London<br>EC3M 1DE | | |
| TITLE | FIRST FLOOR<br>GENERAL ARRANGEMENT PLAN | | |
| DRAWN<br>LH | DATE<br>24.02.25 | SCALE<br>1:100@A3 | CHECKED<br>ME |
| PROJECT<br>250107JM | | NUMBER | REVISION<br>01 |

Hunters

HUNTERS CONTRACTS
London Studio
8-10 Charterhouse Buildings,
Goswell Road,
London
EC1M 7AN

Tel: +44 (0)20 8592 2221
www.hunterscontracts.~~co.uk~~