
FOR APPROVAL/COMMENT ONLY – DO NOT CONSTRUCT FROM THIS DRAWING

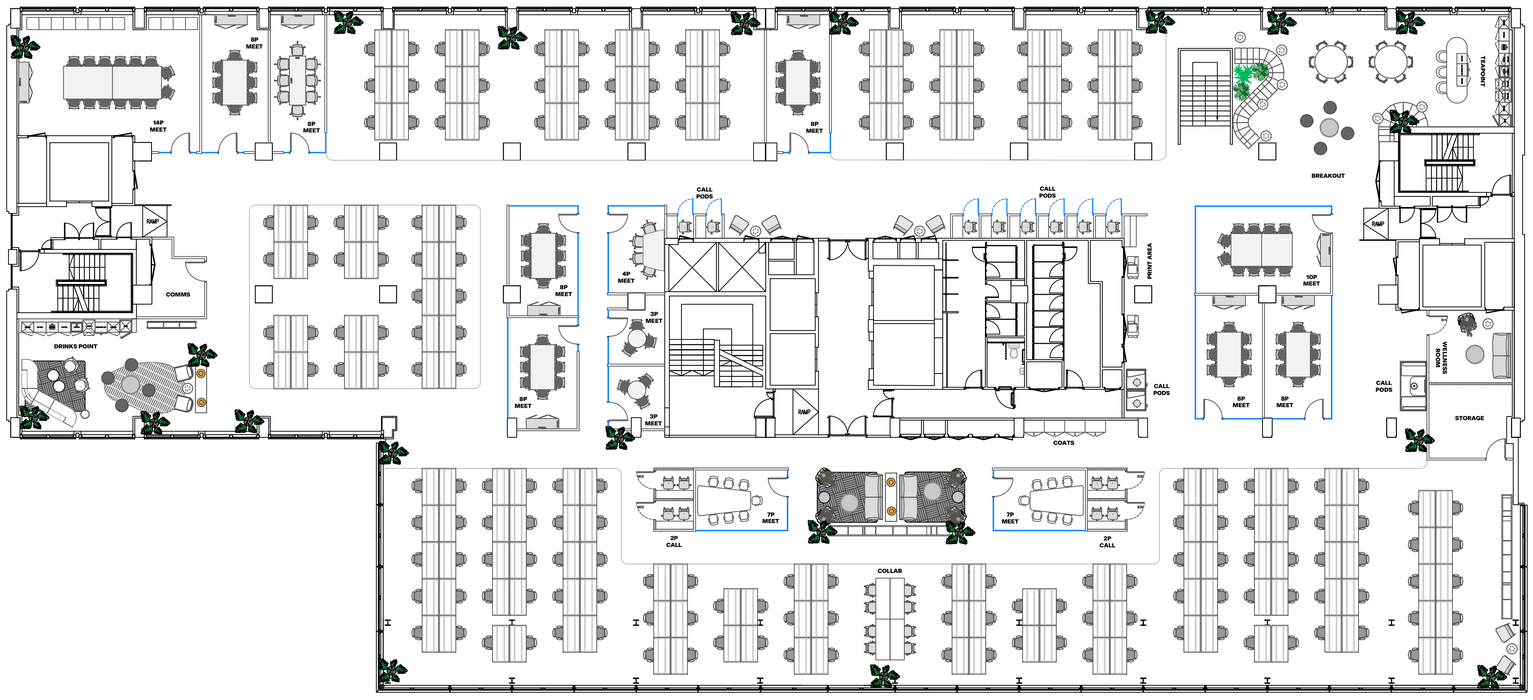

DTHREE STUDIO
HELLO@DTHREESTUDIO.CO.UK
DTHREESTUDIO.CO.UK
020 7096 9520

NOTES

DTHREE STUDIO DO NOT ACCEPT LIABILITY FOR ANY ERRORS AND OMISSIONS ARISING FROM THE PREPARATION OF BASE BUILD DRAWINGS WHICH ARE DERIVED FROM ORIGINAL MATERIAL PROVIDED BY OTHERS.
ALL DISCREPANCIES ARE TO BE REPORTED TO DTHREE STUDIO.
GRID LINES ARE FOR REFERENCE PURPOSES ONLY.
ALL DIMENSIONS TO BE VERIFIED BY CONTRACTOR ON SITE PRIOR TO ANY WORKS COMMENCING.
DO NOT SCALE FROM THIS DRAWING.
THIS DOCUMENT IS THE PROPERTY OF DTHREE STUDIO.
COPYRIGHT IS RESERVED BY THEM, AND THE DRAWING IS ISSUED ON THE CONDITION THAT IT IS NOT COPIED, REPRODUCED OR RETAINED BY, NOR DISCLOSED TO ANY UNAUTHORISED PERSON, EITHER WHOLLY OR IN PART, WITHOUT THE CONSENT IN WRITING FROM DTHREE STUDIO.

© DTHREE STUDIO

DEVONO | DTHREE STUDIO

STATUS

- [x] Approval / Comment
- [ ] Building Control
- [ ] Contract
- [ ] Construction
- [ ] As-Built

REVISION DETAIL

REV	DETAIL	BY	DATE
SK01	FIRST DRAWING ISSUE	XX	XX.XX.XX

CLIENT

HELICAL


PROJECT ADDRESS

207 - 211 Old Sreet
London
EC1V 9NR

DRAWING TITLE

First Floor
GENERAL ARRANGEMENT
FOR APPROVAL

DWG NO:	**51148-01-GA**
REVISION:	**P5**
SCALE @A1:	1:150 @ A3: 1:300
DATE:	
DRAWN BY:	**LT**
CHECKED BY:	

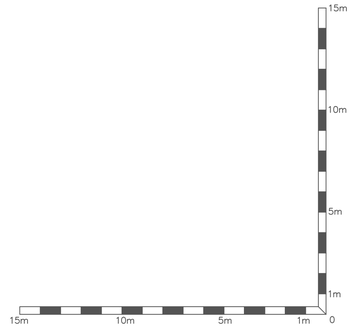

C:\Users\laura\Box\01. CURRENT PROJECTS\51148 – HELICAL – L1 & L2 – BOWER WAREHOUSE\01. Design\01. Drawings & Schedules\00. Concept\51148_ZZ_THE WAREHOUSE_CATA+ LAYOUTS.dwg