




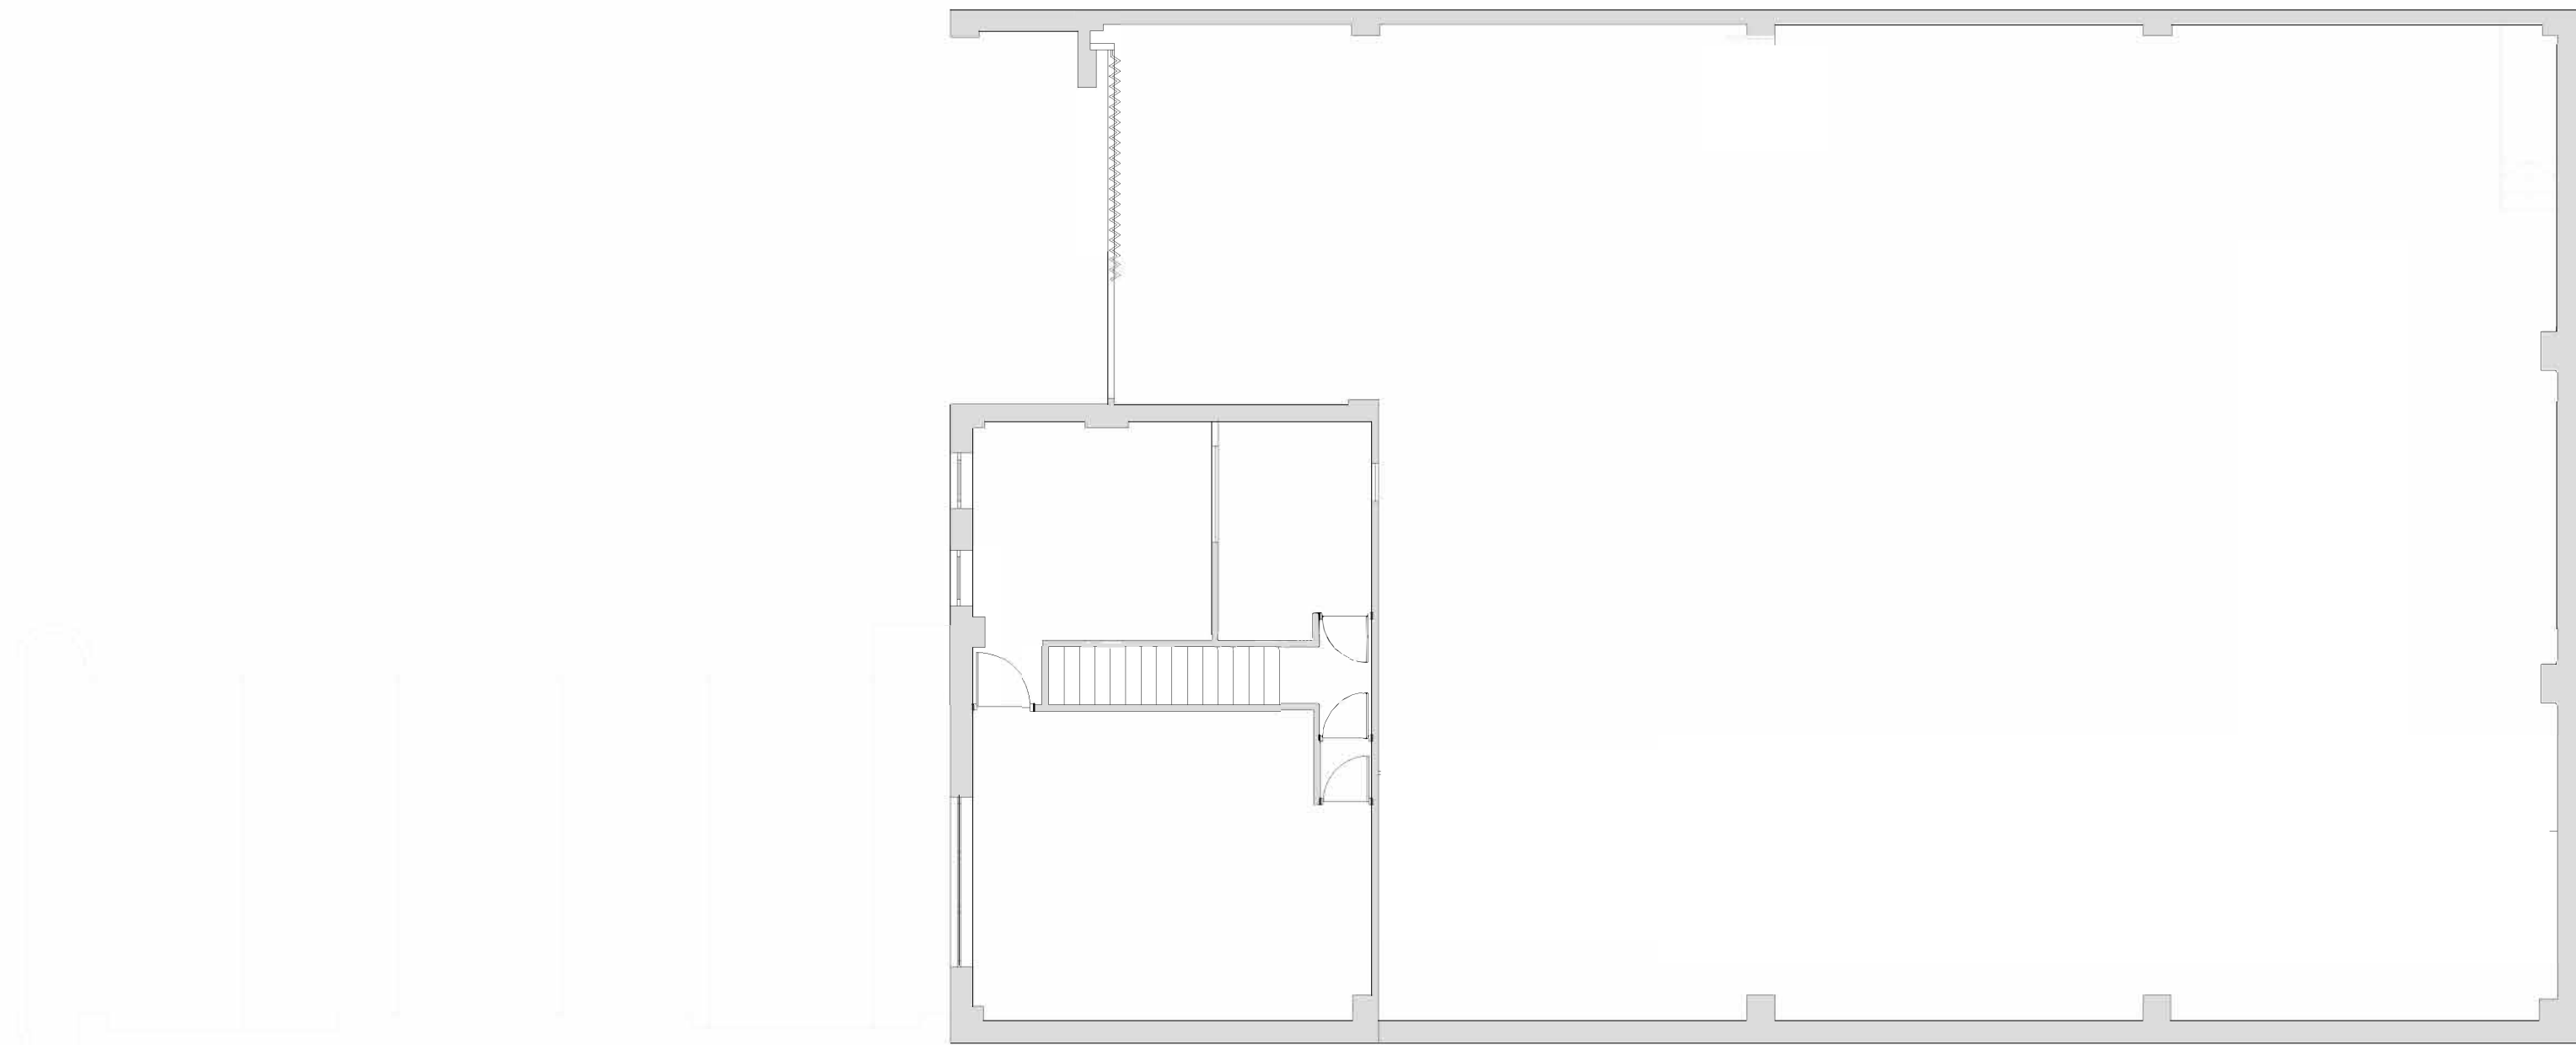

Existing First Floor 1:100

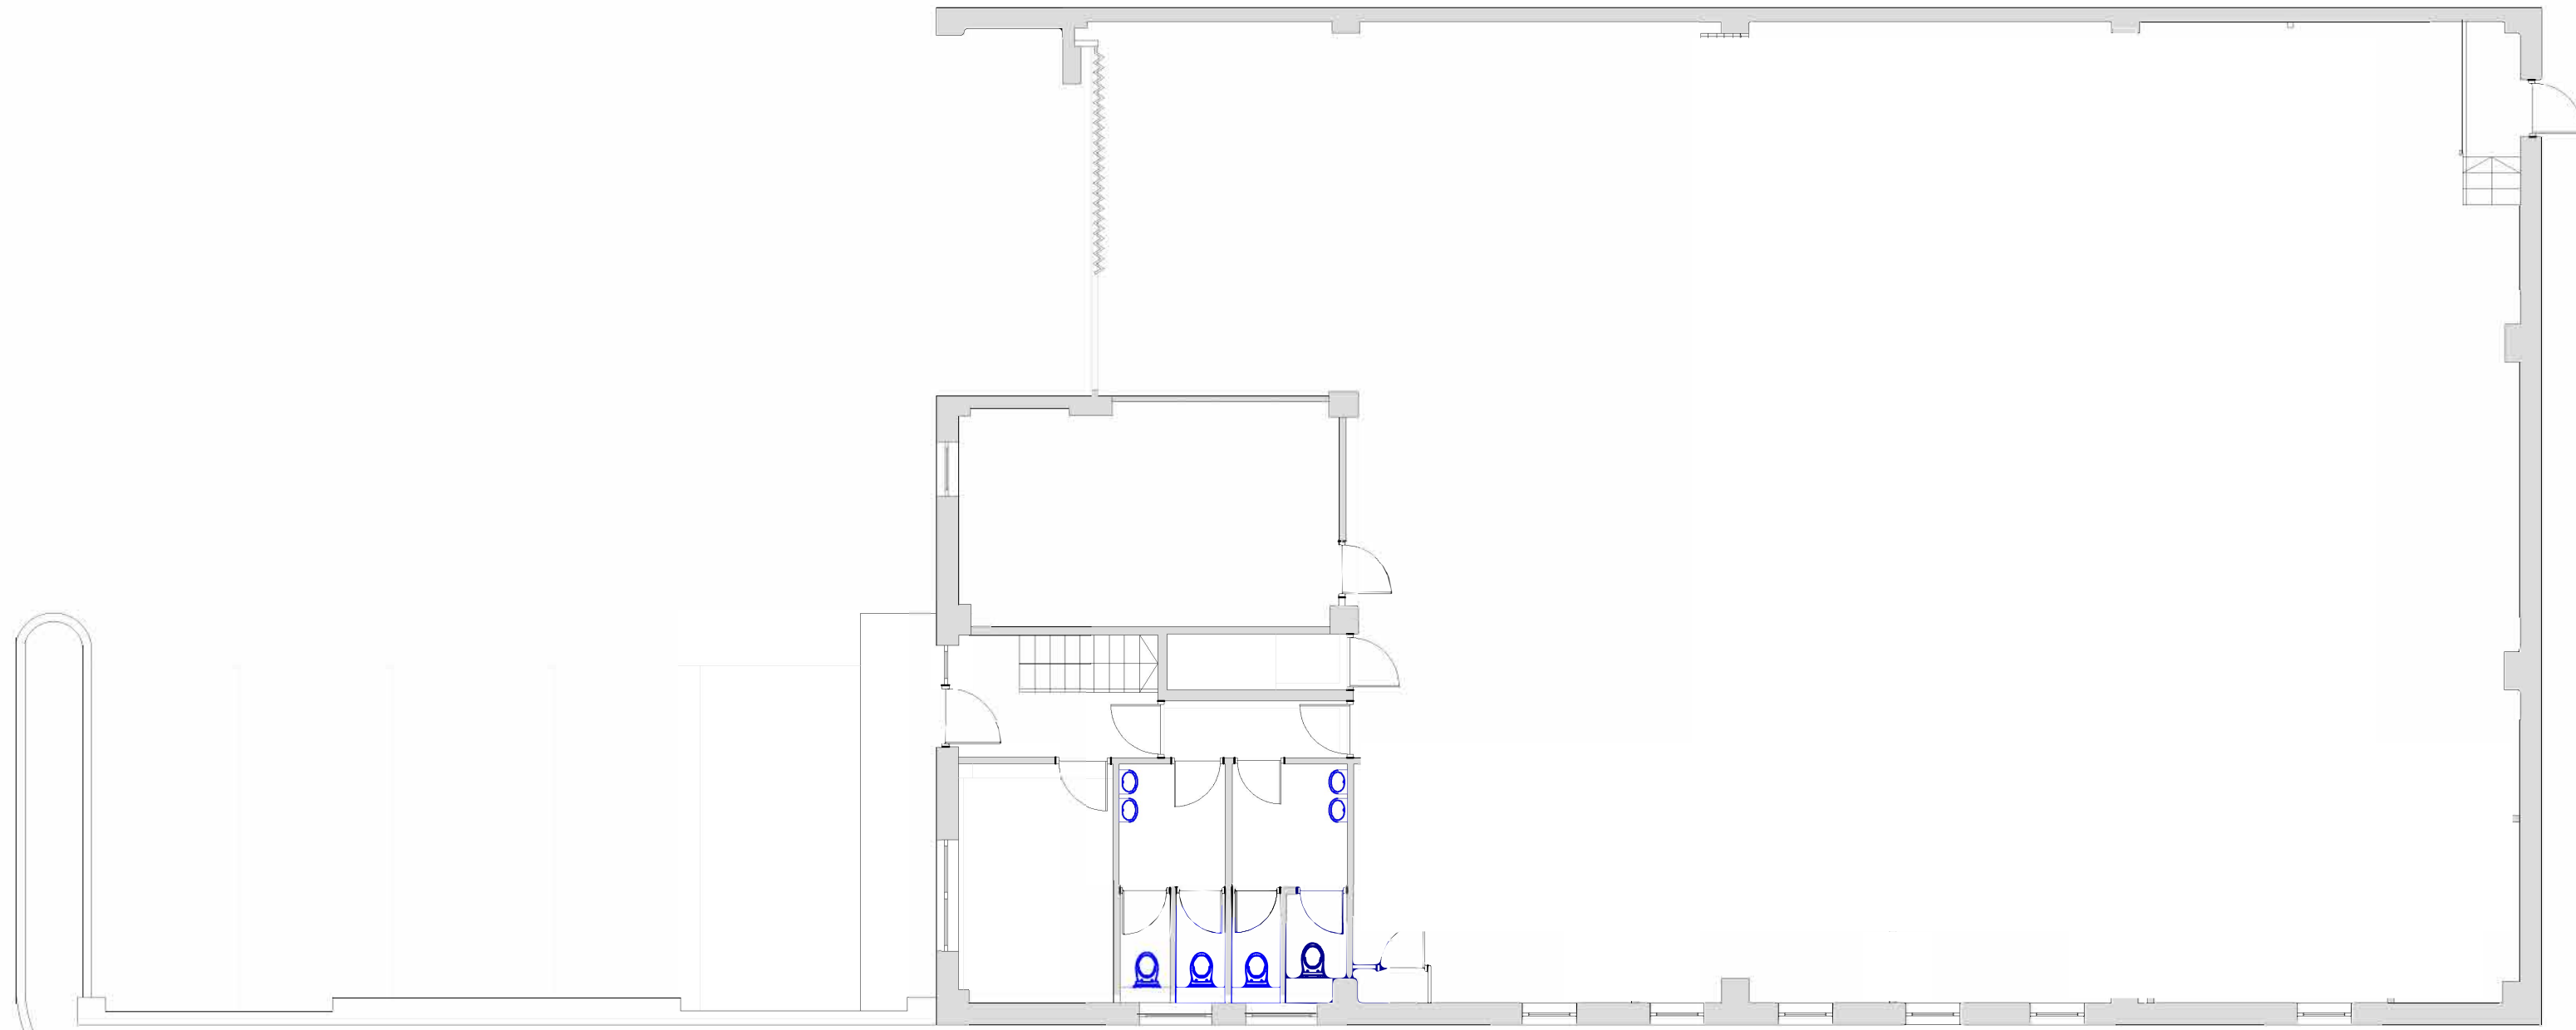

Existing Ground Floor 1:100

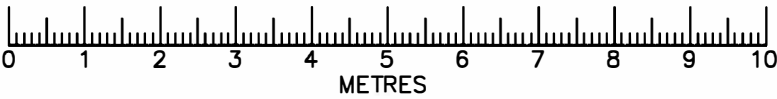

This drawing is the property of Split Infinite and cannot be reproduced in part or whole without prior written consent ©



Split Infinite
11 Warren Drive North
Surbiton Surrey
KT5 9LG
Tel +44(0) 20 7534 1609
Mob +44(0) 782 826 8339
email young@split-infinite.com
webpage www.split-infinite.com

Client

Project
Unit 34, Capitol Park, Colindale
NW9 0EQ

Drawing
Existing Ground & First Floor
Layout with Car Parking Space

Scale
1:100@A2

Date
8th May 2015
Drawn
YC

Drawing No.
SP01-U34CP01
Rev.