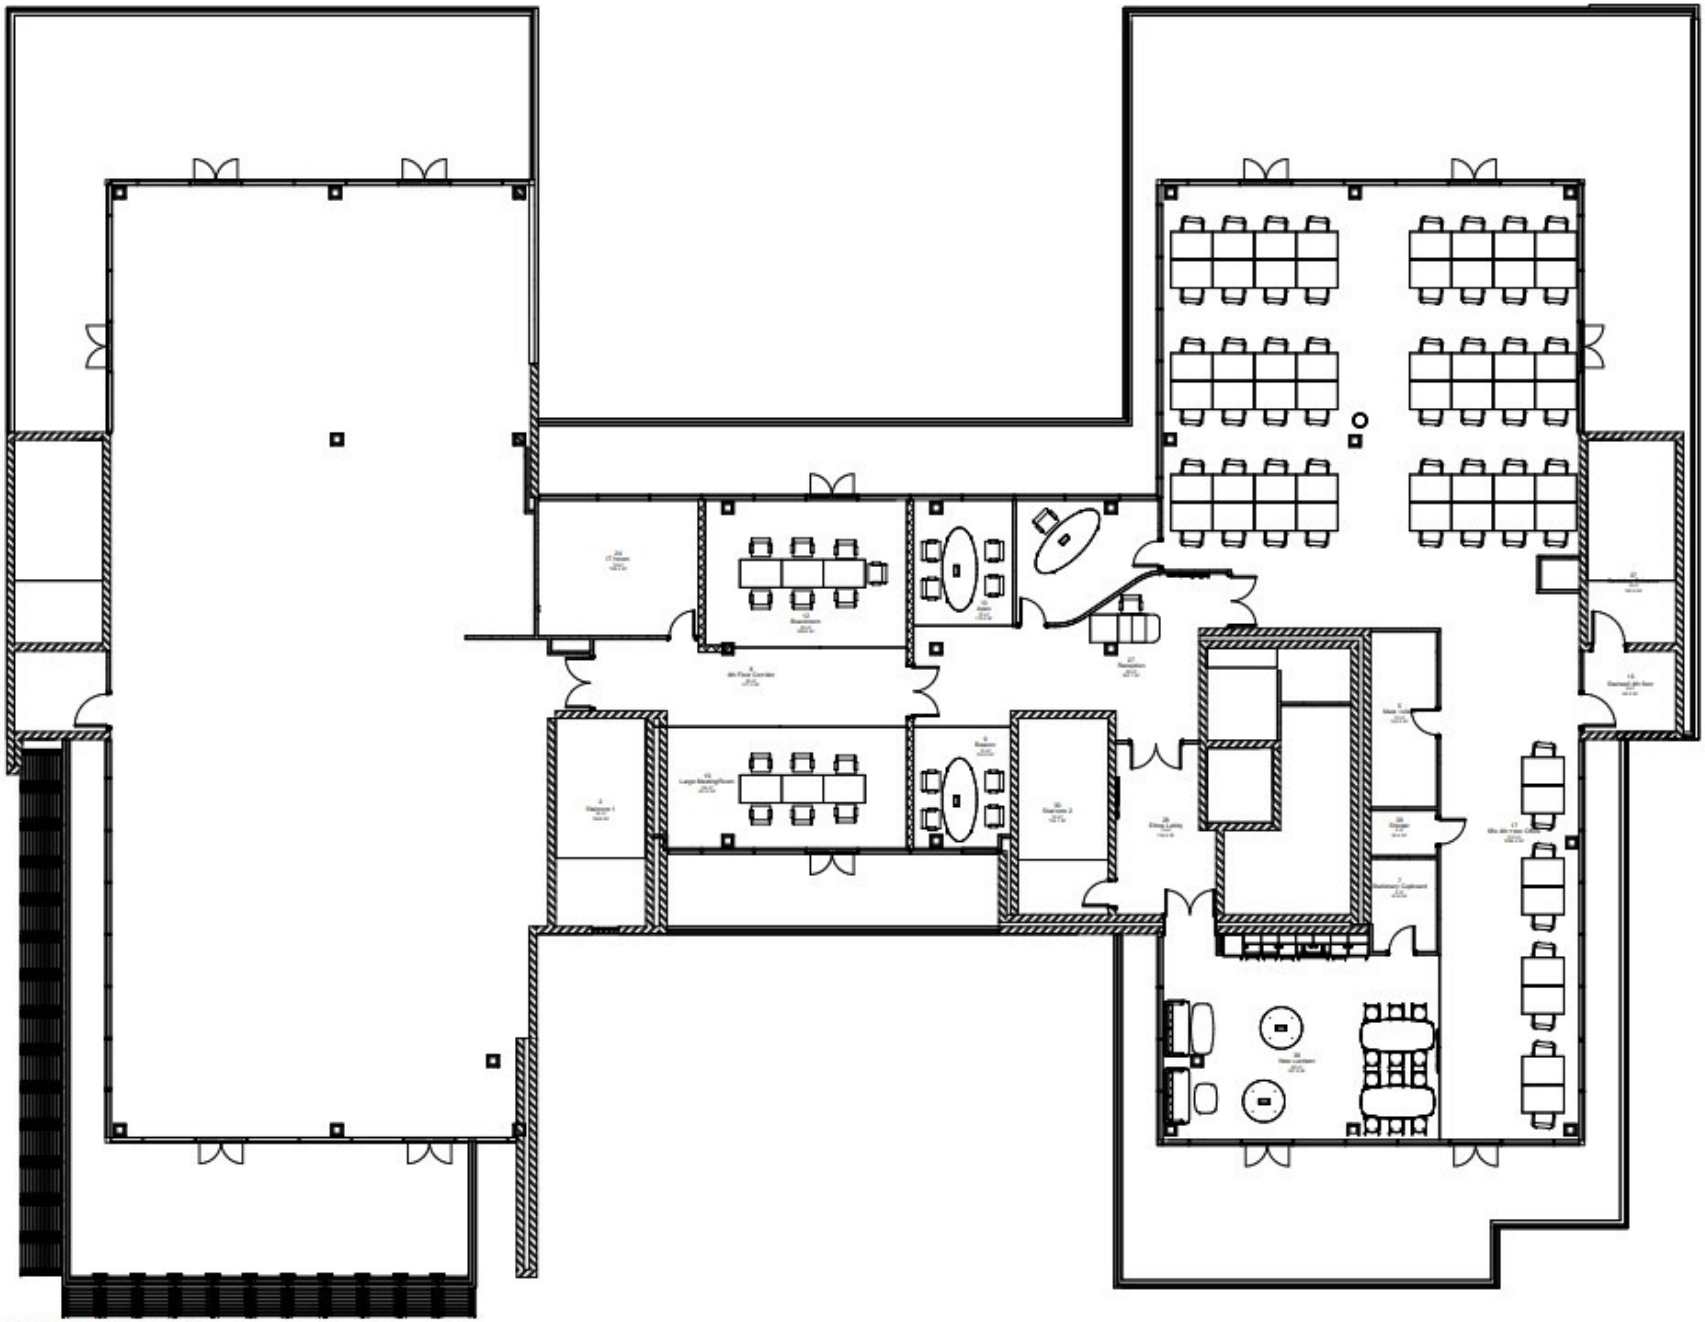

1 Level 4 Architectural Layout
1 : 50