


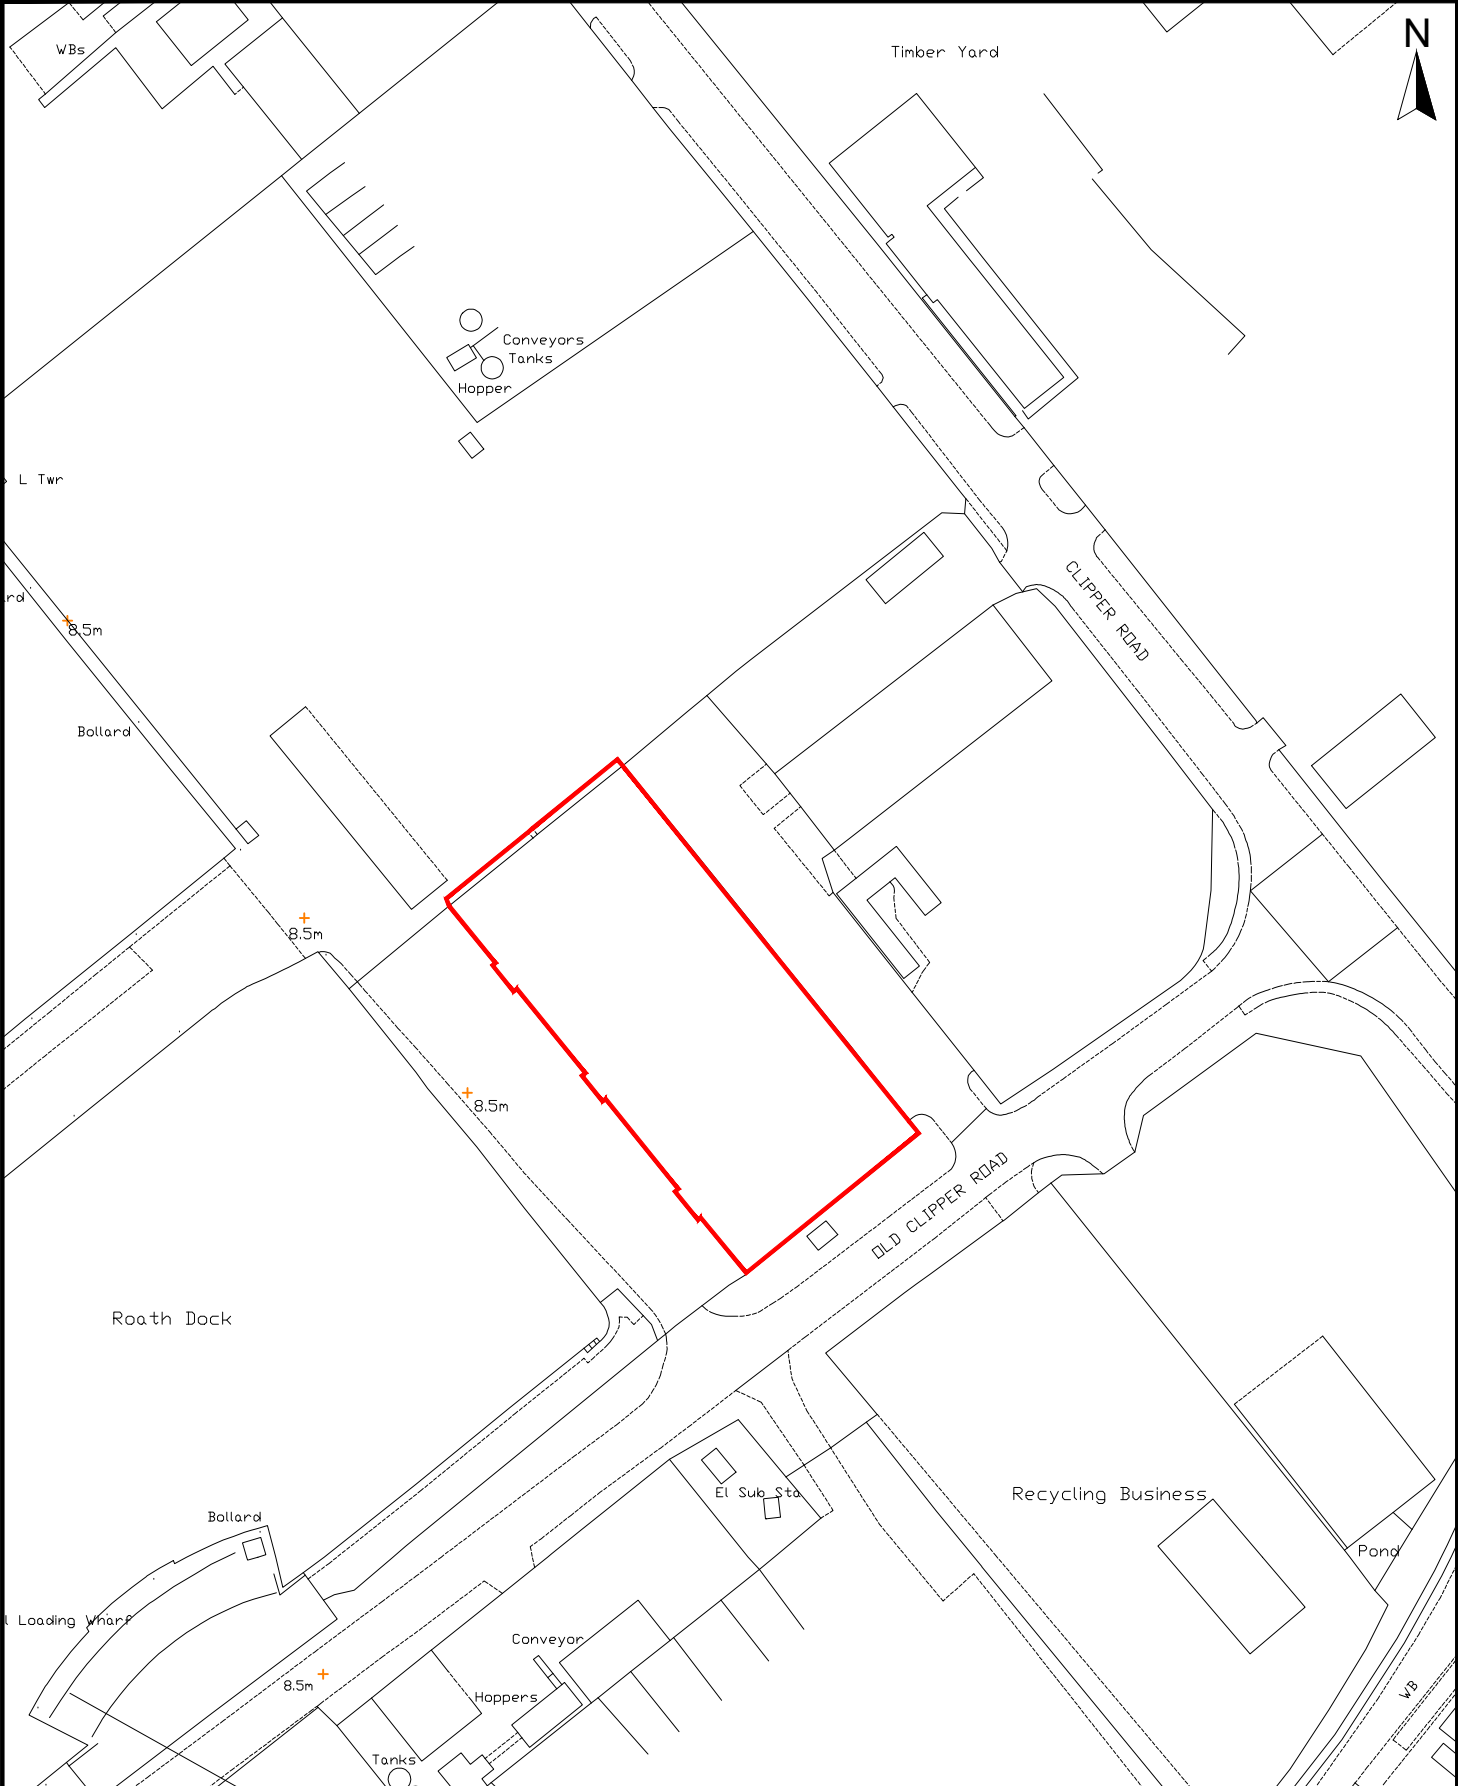

© Crown Copyright and database rights 2022 Ordnance Survey 0100031673	E shed Old Clipper Road Roath Dock Cardiff	Date	Scale	
		28/01/2022	1:1,250 @ A4	
		By	Drawing No.	Version
		FRead	CA_E_Shed	1