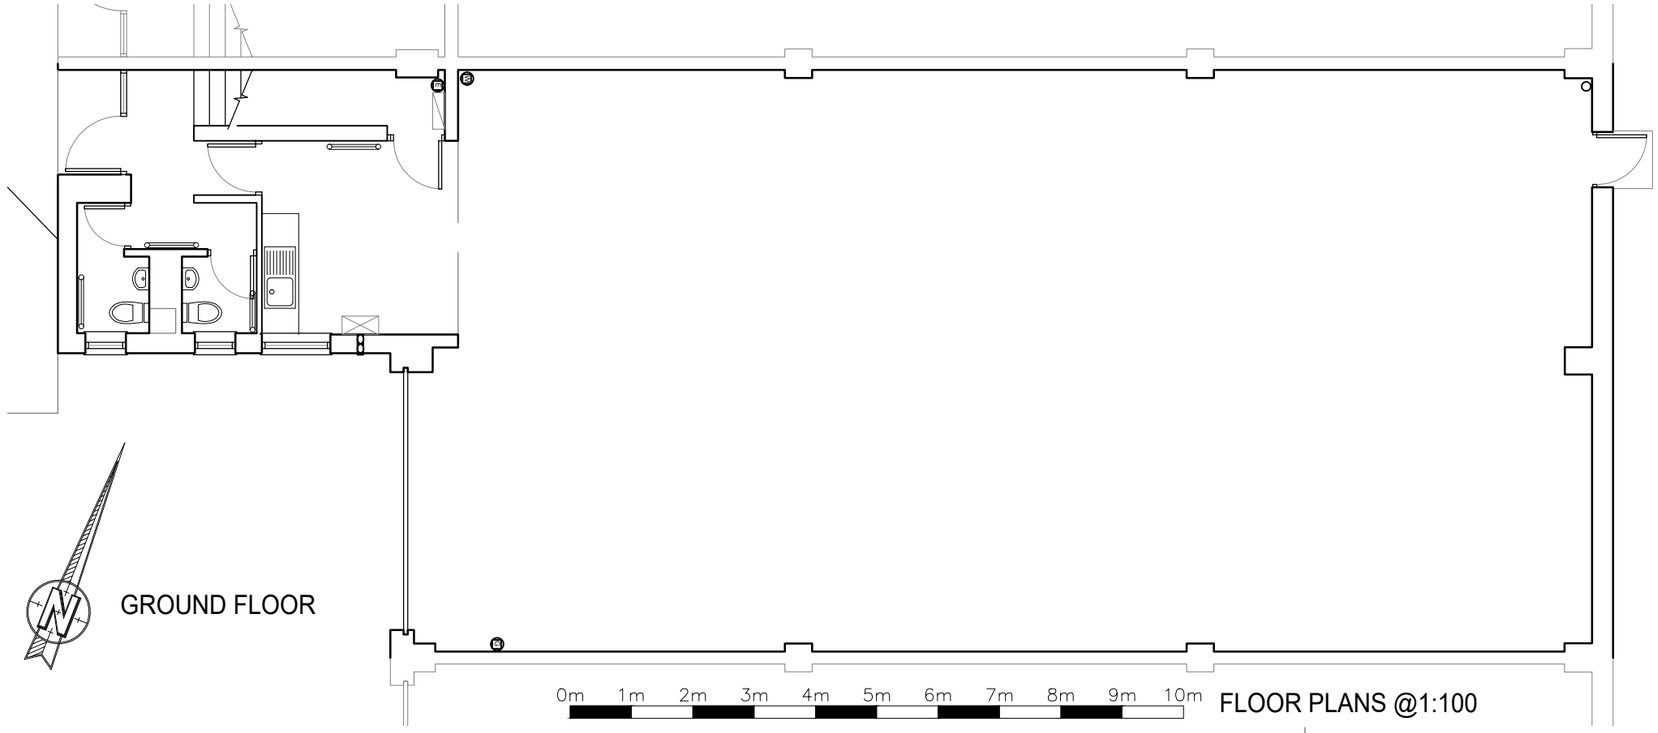

FLOOR PLANS @1:100

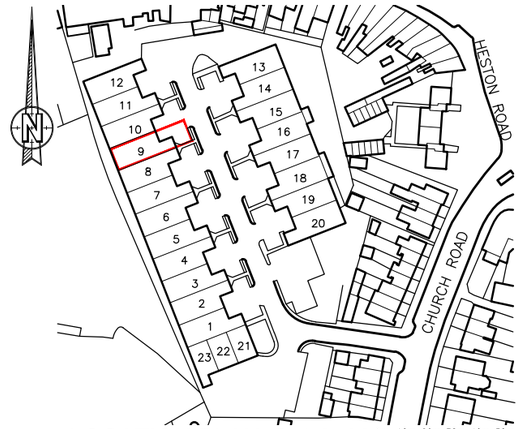

LOCATION PLAN @ 1:2500

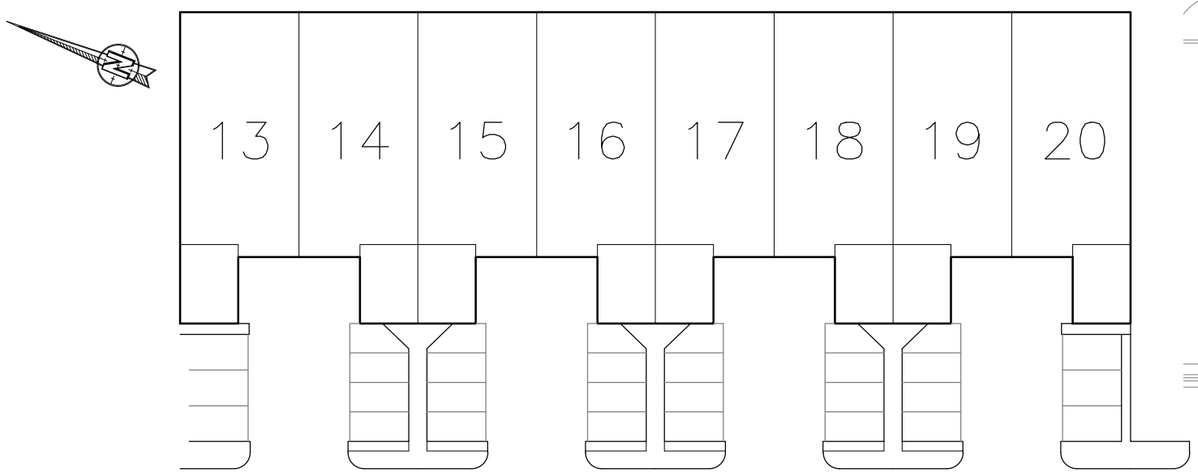

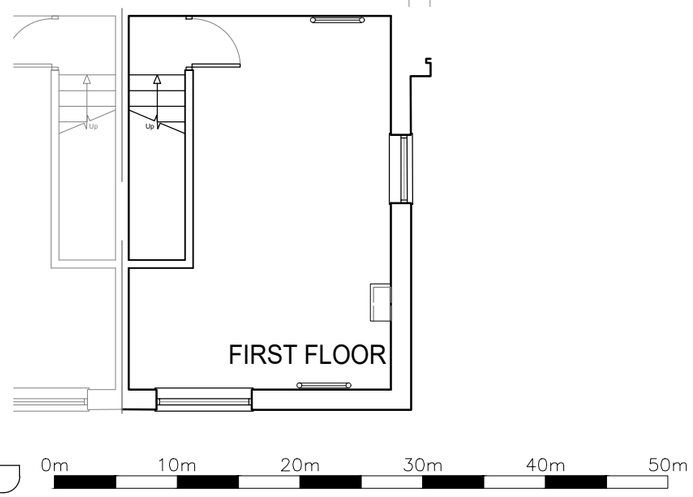

SITE PLAN @1:500

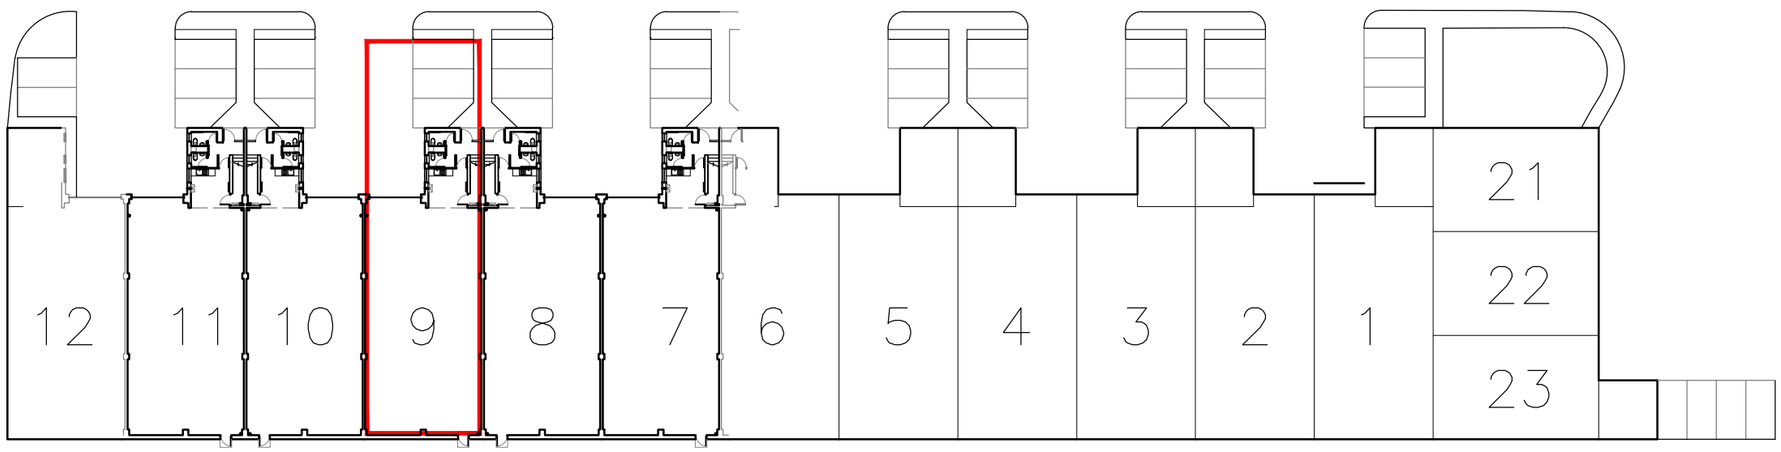

Rev	Revision	By	Date

KNIGHT ARCHITECTURAL DESIGN

K.A.D. Ltd.
First Floor Unit 7
The Quarterdeck
Port Solent
PO6 4TP

T: 01489 660194
E: admin@k-a-d.co.uk
W: www.k-a-d.co.uk

Client
JLL

Project
UNIT 9
HESTON INDUSTRIAL MALL
CHURCH ROAD
HOUNSLOW
TW5 0LD

Drawing
FLOOR PLANS

Scale	Date
1:100@A3	SEP 2022

Project no.	Sequential	Bldg/Floor	Detail	Rev
KAD	03	A	EX	.