


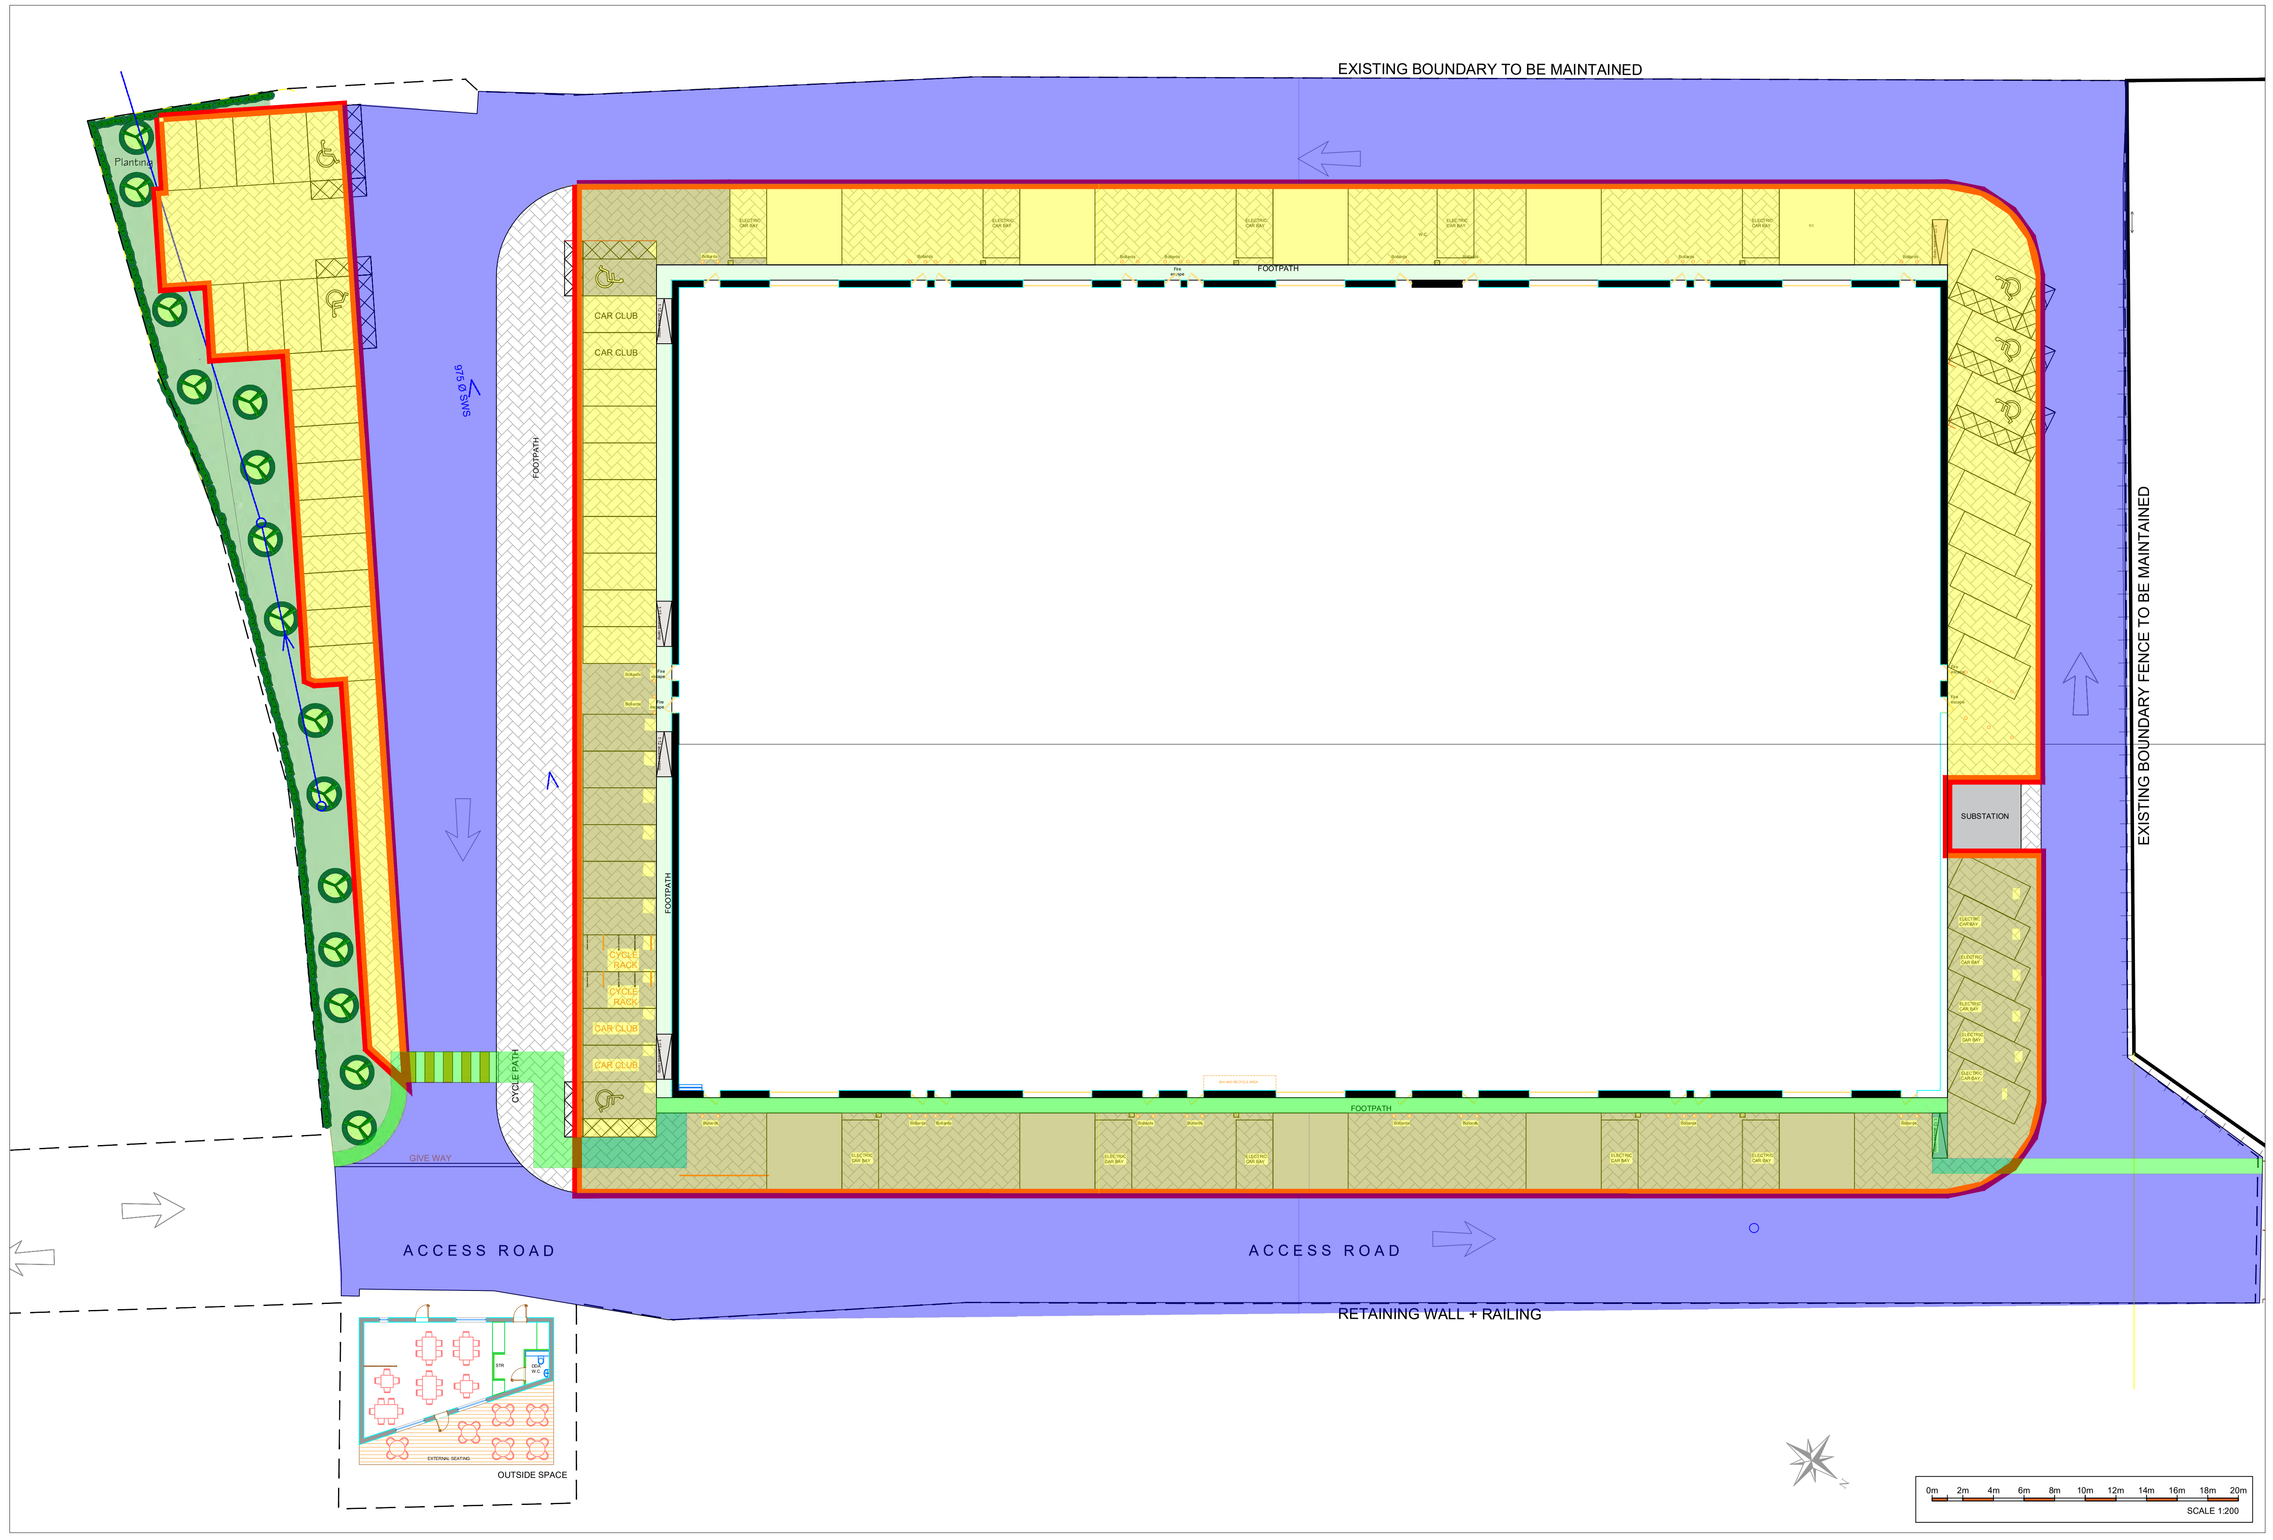

ACCESS ROAD/ SERVICE ROAD

PEDESTRIAN PATH

PARKING

GREENFORD BUSINESS CENTRE

New Business Centre
426 Long Drive
Greenford
UB6 8UH

7 Progress Business Centre
Whittle Parkway
Burnham
Berkshire
SL1 6DQ
usl@uslarchitects.co.uk

L E A S E P L A N

Job No	Date	Drawing
19/GBC	28/10/19	LEASE PLAN
Drn	**Chk**	**Drawing Number**
BK	BK	GBC/LP/600

Rev number	Rev date	Revision detail

PAPER SIZE :	**A0**
SCALE :	1:200@ A0

This drawing is copyrigh
USL Architects.