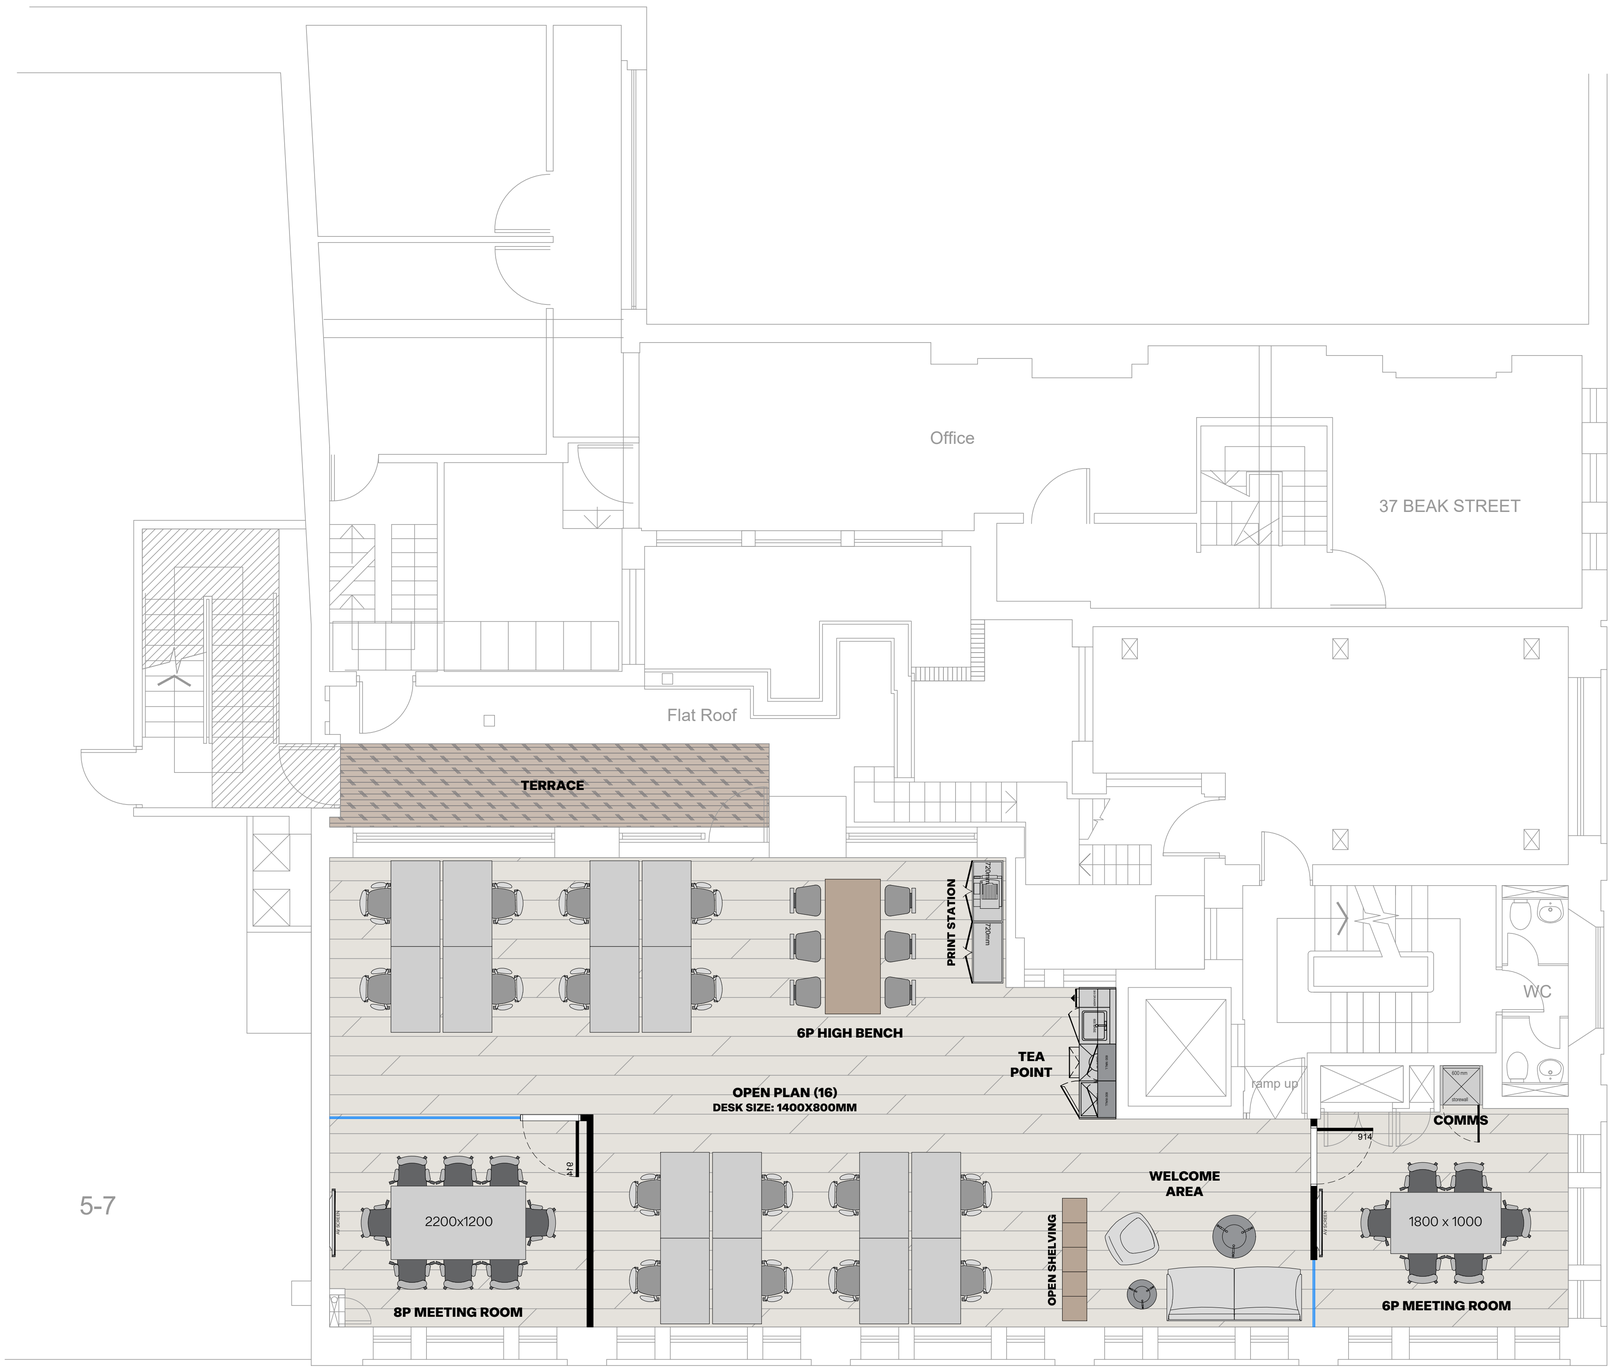


OPTION 3

SHAFTESBURY

SILVER HOUSE
31-35 BEAK STREET
LONDON
W1F 9SX

FIRST FLOOR

1:50 @A1
1:100 @A3
1:8

SKETCH

03

20.09.23
DJ

THIRDWAY