
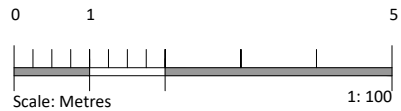
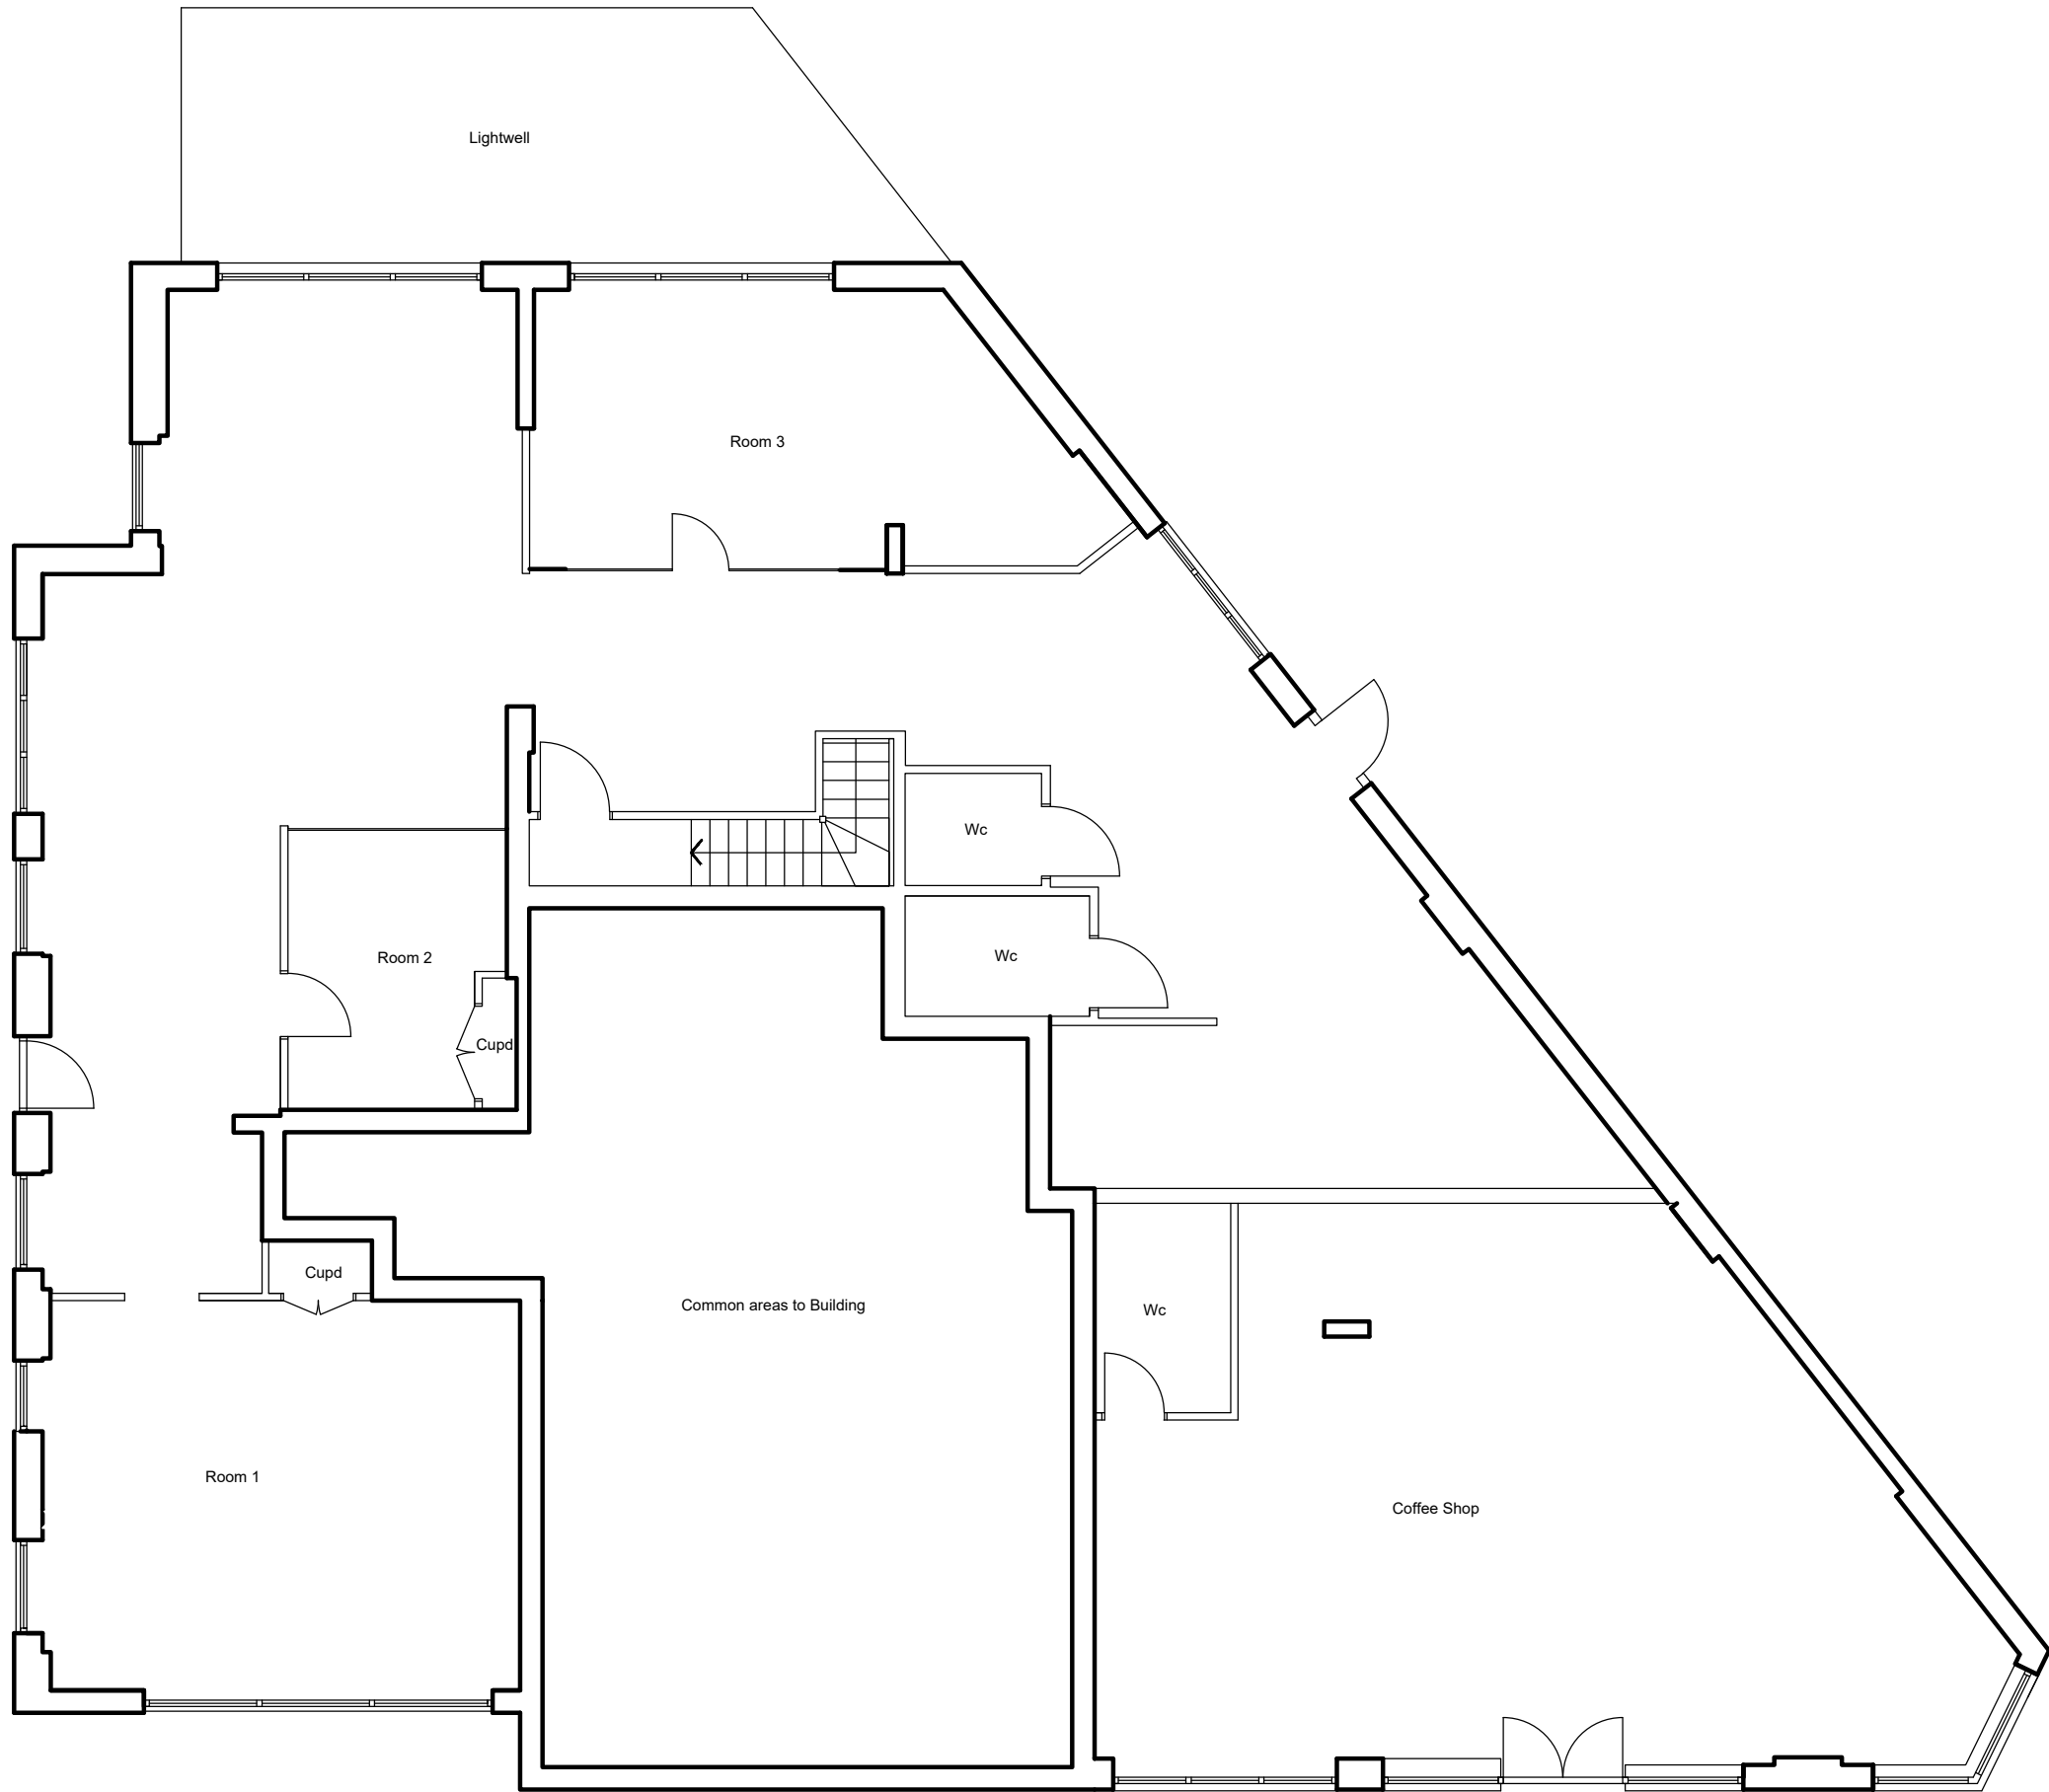


GROUND

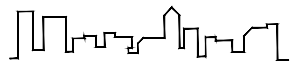

No scaled dimensions to be taken from this drawing.
All dimensions to be site checked.


James Falconer
BUILDING DESIGN SERVICES

Email: james.falconer.bds@gmail.com
Mobile: 0790 350 7938

Client

Project
2,4 & 4A Tufnell Park Road,
London,
N7 0DP

Drawing

PRELIMINARY ISSUE
Existing GroundFloor Layout

Drawing No.
9369/SK/02
Date
12-2025

Rev
JF

Scale
1:100@A3