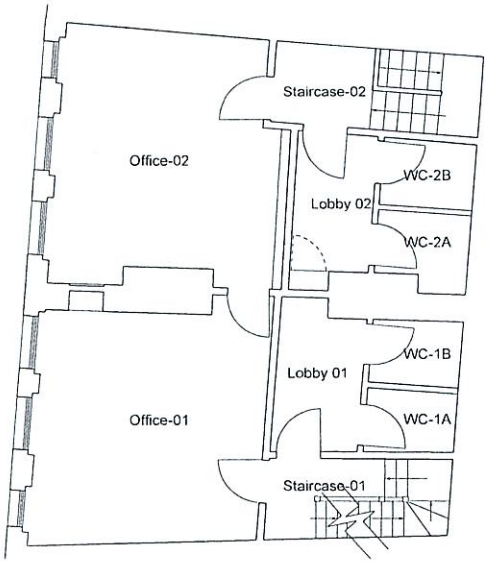

PROPOSED FIRST FLOOR PLAN

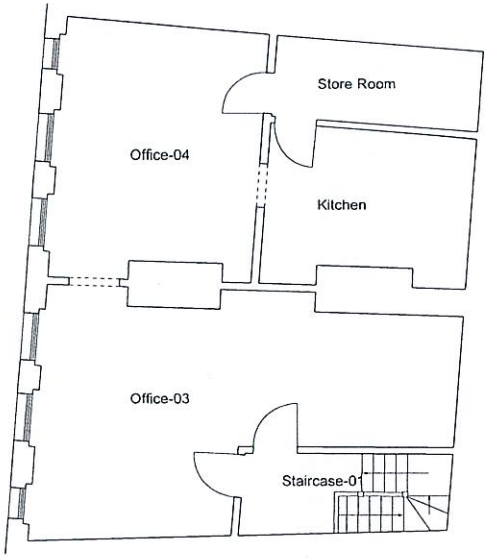

PROPOSED SECOND FLOOR PLAN

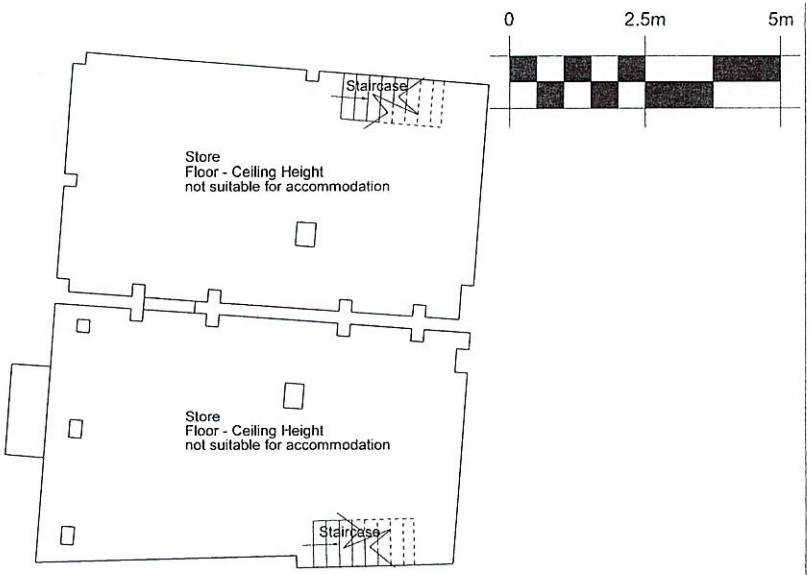

EXISTING BASEMENT PLAN

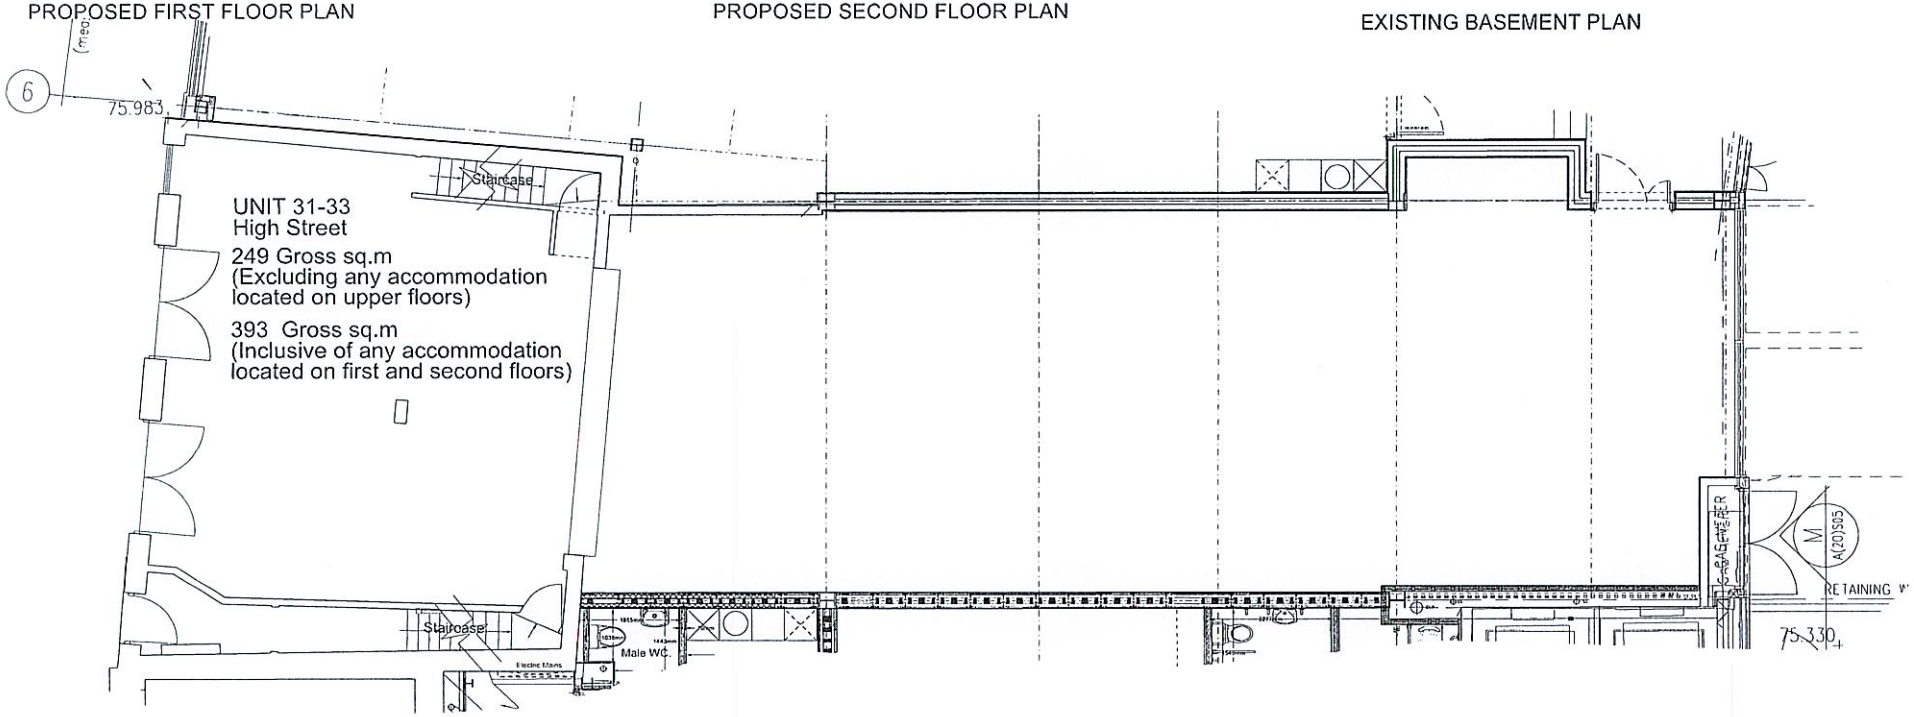

PROPOSED GROUND FLOOR PLAN

GENERAL NOTES

DO NOT SCALE FROM THIS DRAWING, UNLESS FOR PLANNING PURPOSES
ALL DIMENSIONS TO BE VERIFIED ON SITE PRIOR TO ANY WORKS BEING COMMENCED AND ANY DISCREPANCIES TO BE REPORTED TO DESIGN COMPANY GROUP
ANY DISCREPANCIES BETWEEN THE DRAWING AND ANY WRITTEN SPECIFICATION IS TO BE REPORTED TO DESIGN COMPANY GROUP
THIS DRAWING TO BE READ IN CONJUNCTION WITH RELEVANT CONSULTANTS AND SPECIALIST DRAWINGS.
ALL WORKS TO COMPLY WITH THE RELEVANT BRITISH STANDARDS, CODES OF PRACTICES AND BUILDING REGULATIONS.

6. IF IN DOUBT ABOUT ANY OF THE WORKS, PLEASE ASK!
7. THIS DRAWING IS THE COPYRIGHT OF DESIGN COMPANY GROUP AND IS NOT TO BE REPRODUCED IN ANY FORM WITHOUT PRIOR WRITTEN CONSENT.
8. ANY WORK DONE ON THE PARTY WALL OR BOUNDARY LINE NEEDS TO HAVE A PARTY WALL AWARD IN PLACE.
9. BOUNDARY LINES AND BOUNDARY LINE MEASUREMENTS ARE APPROXIMATE AND NEED TO BE CONFIRMED.

REV.	DATE	REVISIONS:	REV.	DATE	REVISIONS:	REV.	DATE	REVISIONS:

CLIENT: TERRY MACEY DERREB LTD		PROJECT : UNIT 03 HASLET AVENUE / UNIT 31-33 HIGH STREET CRAWLEY	83 High Street, Caterham, Surrey CR3 5UF
SCALE: 1:50 @ A1 DATE: SEPTEMBER 2024		DRAWING TITLE: EXISTING FLOOR PLANS	DESIGN COMPANY GROUP
DRAWN: MDC	REVISION	ISSUED FOR: Tender Issue	DRAWING NUMBER: 1076-U3133-1000
			Tel. 01883 344481

COPYRIGHT EXISTS ON THE DESIGNS AND INFORMATION SHOWN ON THIS DRAWING

This drawing must be used or cross referenced in the space for planning application purposes only. Do not scale for any other purpose, use figured dimensions only. Subject to site survey and all necessary consents. All dimensions to be checked in situ and any discrepancies, errors or omissions to be reported to Design Company Group before work commences. This drawing is to be read in conjunction with all other relevant drawings.

www.designcompanygroup.co.uk
info@designcompanygroup.com