


PROPOSAL
PLANS

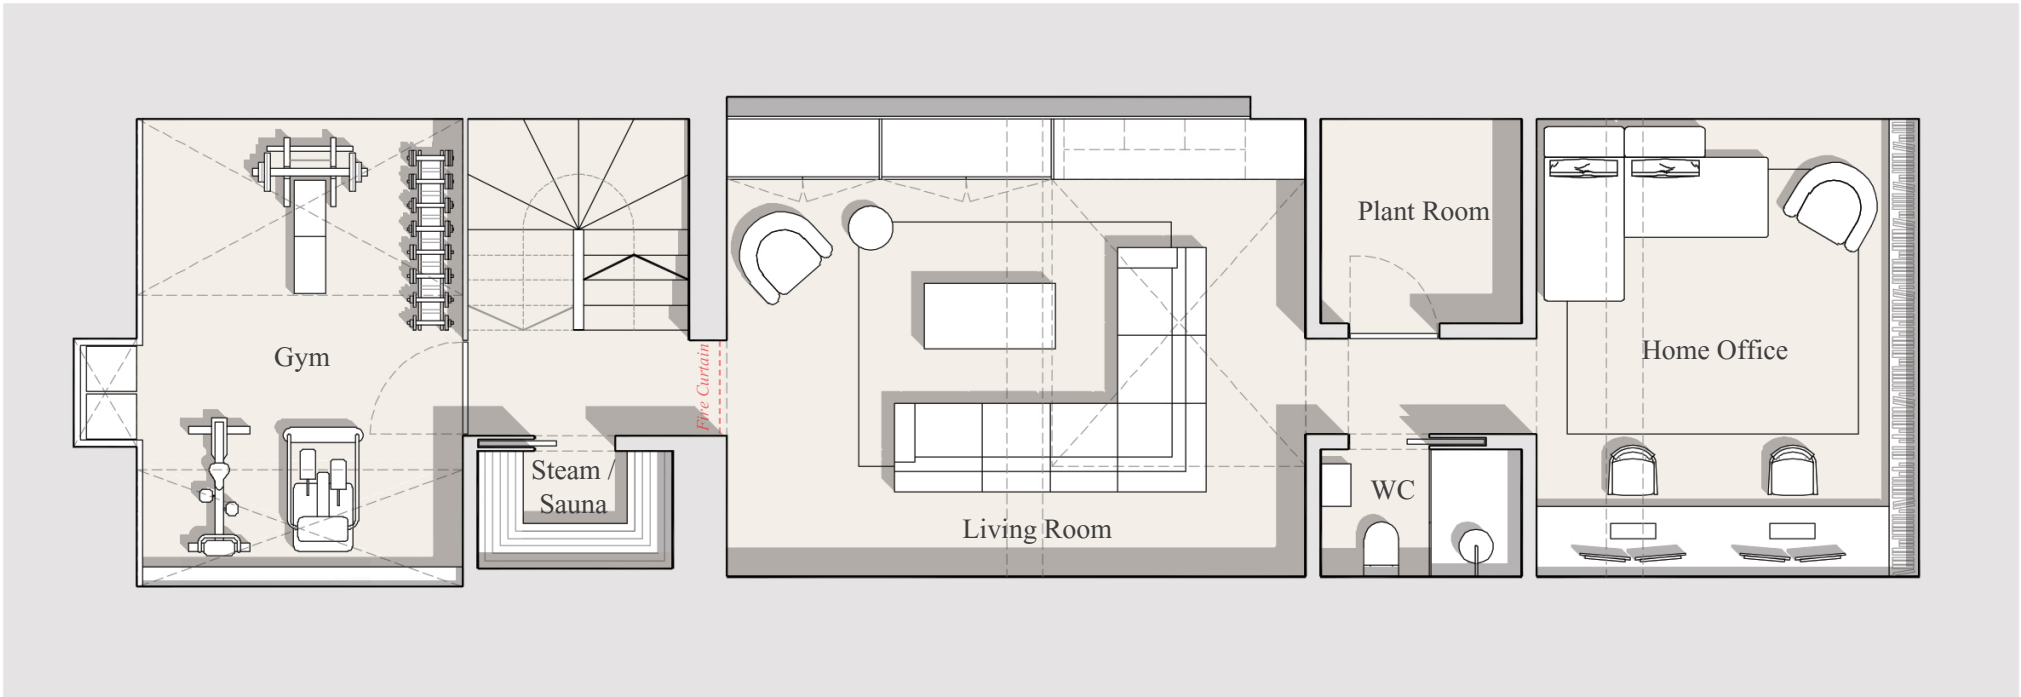

PROPOSED BASEMENT PLAN.
DRAWING no. 1999 1:75@A3

