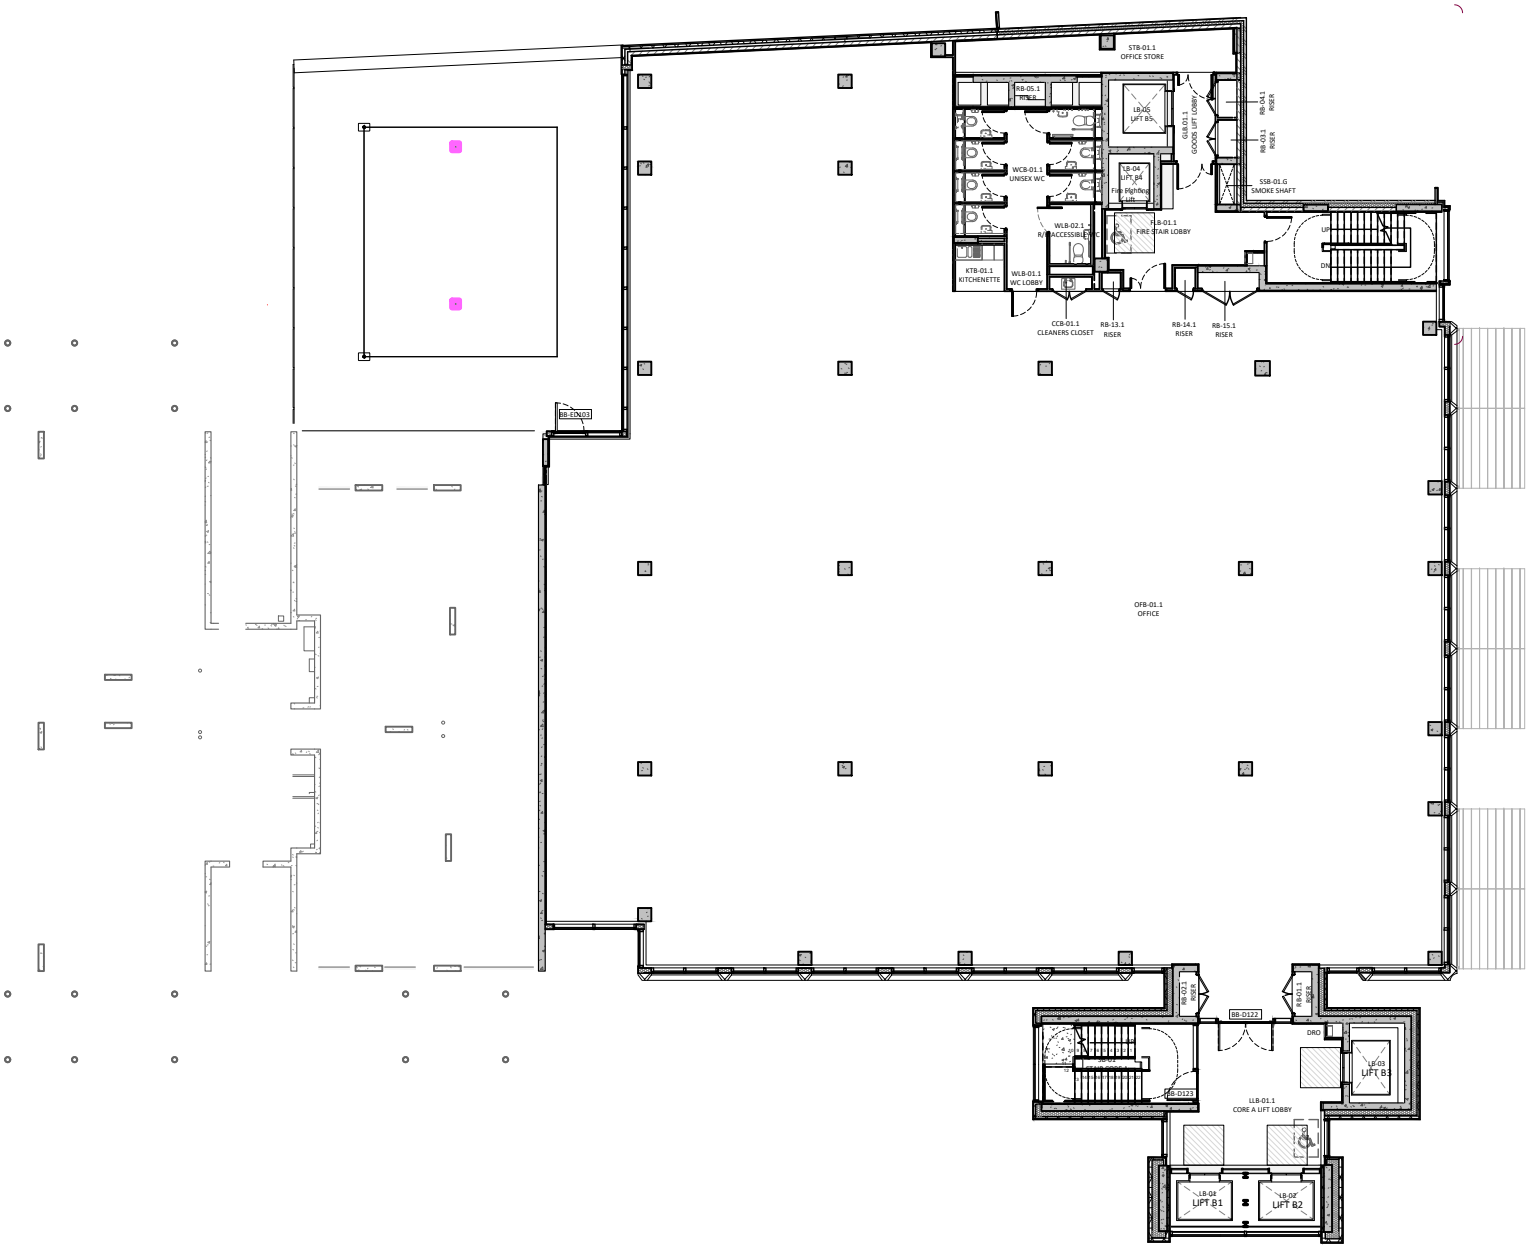

1 FP01 BLOCK B (WD 100)
1 : 100

Responsibility is not accepted for errors made by others in scaling from this drawing.
All construction information should be taken from figured dimensions only.

0mm 50mm 100mm

Rev	DESCRIPTION	Status	DRW	APP	DATE
E	Dry Risers inlets/Outlets locations updated	A	PK/RS		28.01.22
D	Updated facade setting out & external door ref.	A	PK/RS		17.01.22
C	Updated boundary wall buildup. Accessible toilets handing amended.	A	PK/MB		13.09.21
B	West boundary wall cladding revised	A	PK/HD		21.07.21
A	First Issue for construction	A	PK/MB		25.06.21
P9	Updated door types/schedules	S3	PK/MB		08.06.21
P8	Door tags/ doors updated to suit latest proposals	S3	MB/TG		19.03.21
P7	Core-A lobby door updated	S3	PK/MB		25.02.21
P6	Area of soft floor updated	S3	MB/HD		21.01.21
P5	General Updates	S0	PK/HD		18.12.20
P4	Revised Core-A staircase	S0	PK/HD		24.09.20
P3	S96 Updates	S0	PK/HD		21.09.20
P2	Revised Grids	S0	PK/HD		15.06.20
P1	For Information	S0	PK/HD		02.06.20

KEY PLAN

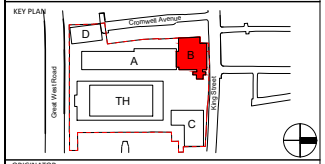

ORIGINATOR

24 Church St. West,
Woking, Surrey,
GU21 6HT
01483 494 350
info@prc-group.com
www.prc-group.com

Architecture
Planning
Master Planning
Urban Design
Interiors
Landscape

Offices
Woking
London
Milton Keynes
Warsaw

PROJECT
WEST KING STREET RENEWAL
PROJECT CODE 11204

DRAWING TITLE
BLOCK B - 01 FIRST FLOOR PLAN

BIM FILE NAME
WKS-PRC-BB-XX-M3-A-200000

PROJECT STAGE	FIRST ISSUE DATE
STAGE 05	02/06/20

STATUS CODE	SCALE
A : CONSTRUCTION ISSUE	1 : 100 @ A1

PROJECT	ORIGINATOR	ZONE	LEVEL	TYPE	ROLE	NUMBER	REV
WKS	PRC	BB	01	DR	A	201303	E