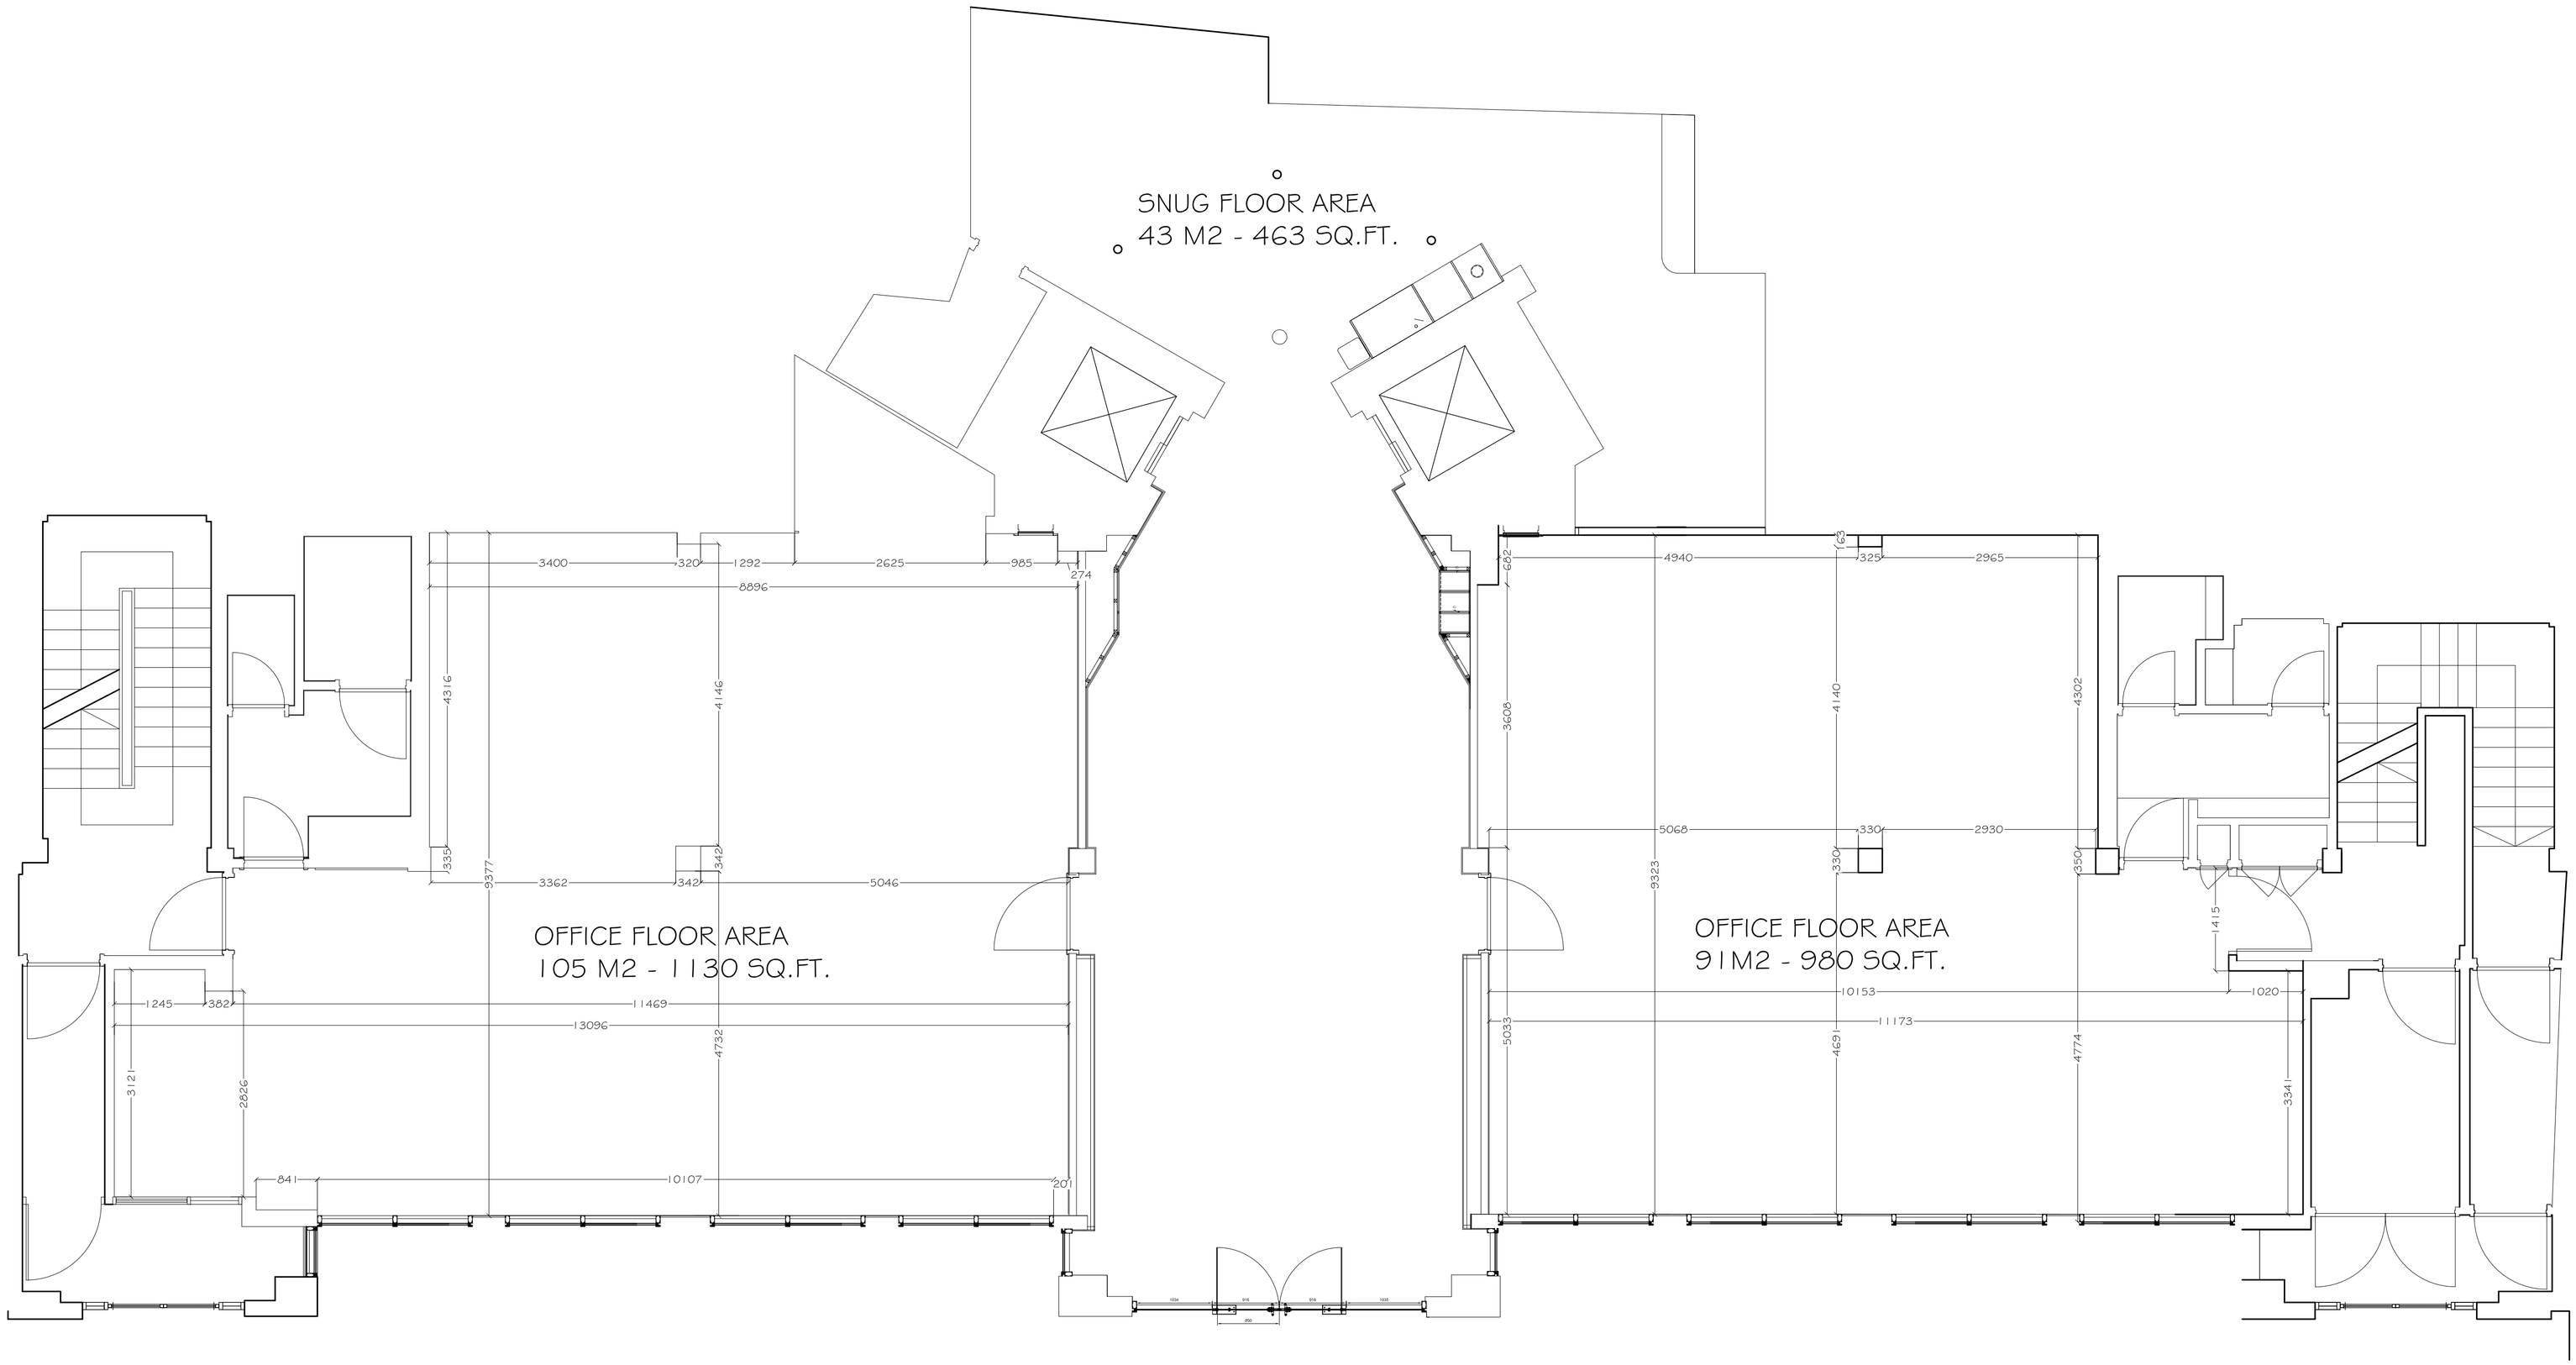

Ground Floor Plan

IPS

INTERIORPROJECTSERVICES

55 Meadoway Steeple Claydon Buckingham
BUCKS MK18 2PA
T+44 (0) 01296 730984 Email: gordon@interiorps.co.uk
F+44 (0) 01296730988

Company Registration No. 4446569 VAT Registration No.795177382
Registered in England & Wales

Copyright of this drawing is reserved by Interior Project Services Limited and the drawing is issued on the condition that it is not copied, reproduced or disclosed to a third party without consent.

General Notes:
DO NOT SCALE FROM THIS DRAWING, USE ONLY WRITTEN OR CALCULATED DIMENSIONS, ALL SITE DIMENSIONS TO BE CONFIRMED ON SITE.

Notes:
-

REV.	INIT.	DETAILS	DATE
A	GOR	Grid lines removed	5/10/16

Project
WATCHMAKER WATCHMAKER
33 ST JOHN'S LANE LONDON

Title
GROUND FLOOR PLAN
DIMENSIONED DRAWING

Date– 03/11/16 Drawn by– GOR
Scale– 1:50@A1
(Scale at A3 is half scale of A1)

Checked by– Date–

Client
ST ANSELM

Status
DIMENSIONS

Drawing no.
WC-GO-FA-04-DD