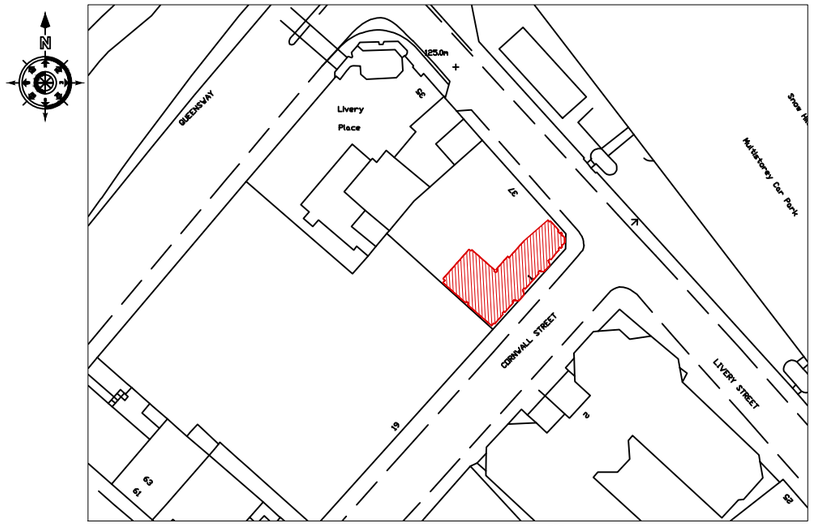

LOCATION PLAN

SCALE 1:1250@A3

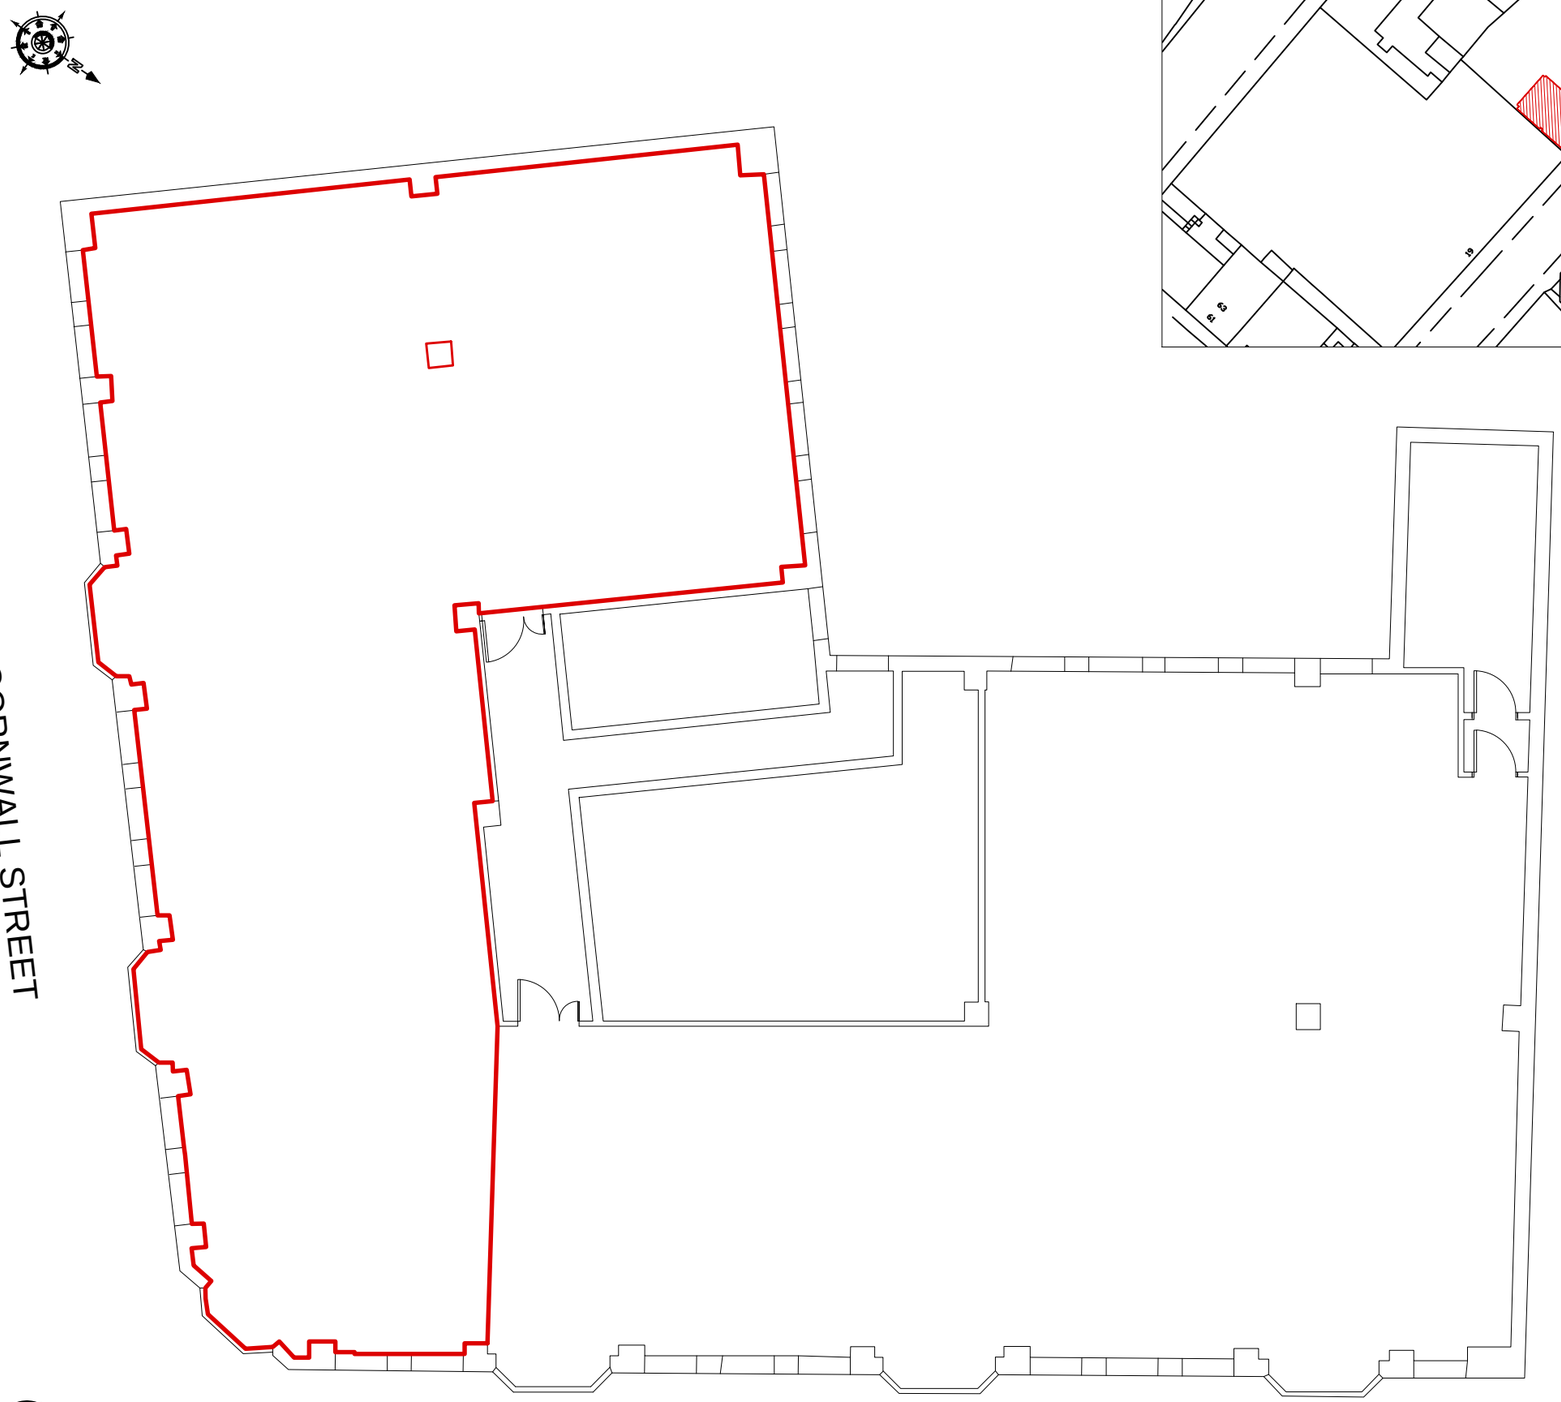

FOURTH FLOOR(PART)

SCALE 1:125@A3

LEASE PLAN

This drawing is the property of Capita Symonds and may not be copied or reproduced without consent.
All dimensions must be checked on site before commencing work. No dimensions to be scaled from drawing.
Capita Symonds asserts full Intellectual Property Rights in connection with designs, layouts and information contained within this drawing. Rights are transferred to the named client only upon receipt of full agreed payment in connection with services provided.

REV	DATE	REVISION
A	28/05/13	RED LINE BOUNDARY REDUCED TO PART 4TH FLOOR

CLIENT:

AXA

SITE ADDRESS:

1 CORNWALL STREET
BIRMINGHAM

DRAWING NAME:

4TH FLOOR (PART)
LEASE PLAN

Drawn:	EAM	Scale:	1:125 @ A3
Checked By:	N/A	Date:	28/05/13

CAPITA SYMONDS

125 Shaftesbury Avenue
London
WC2H 8AD

T: 020 7544 2000
F: 020 7544 2222
W: http://www.capitasymonds.co.uk

Drawing Reference:	Project No.	Floor no.	Layout	Rev
	B9839	04(P)	LP	A